FAP ROUTE	SECTION	COUNTY	TOTAL SHEETS	SHEET NO
586	60R-2,37R-1	MADISON	502	50
STA. 524+00		TO STA. 530+00		
CONTRACT NO: 76301				

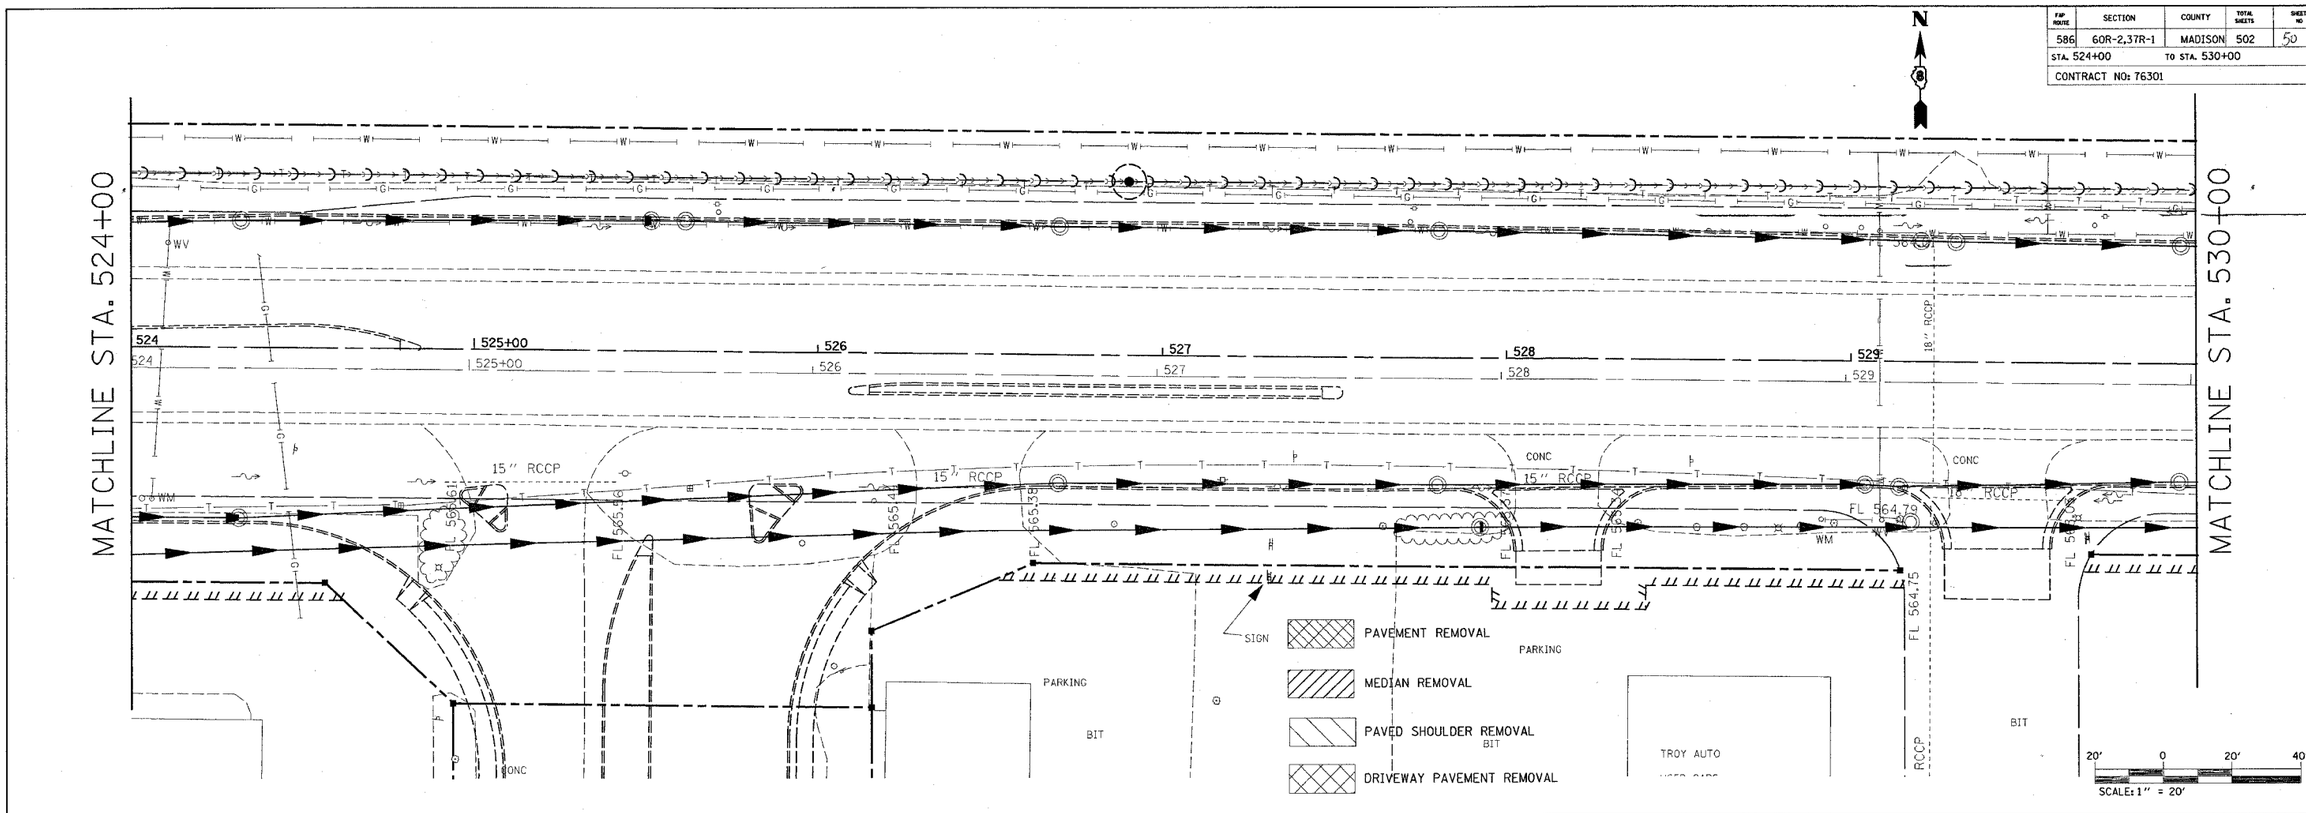

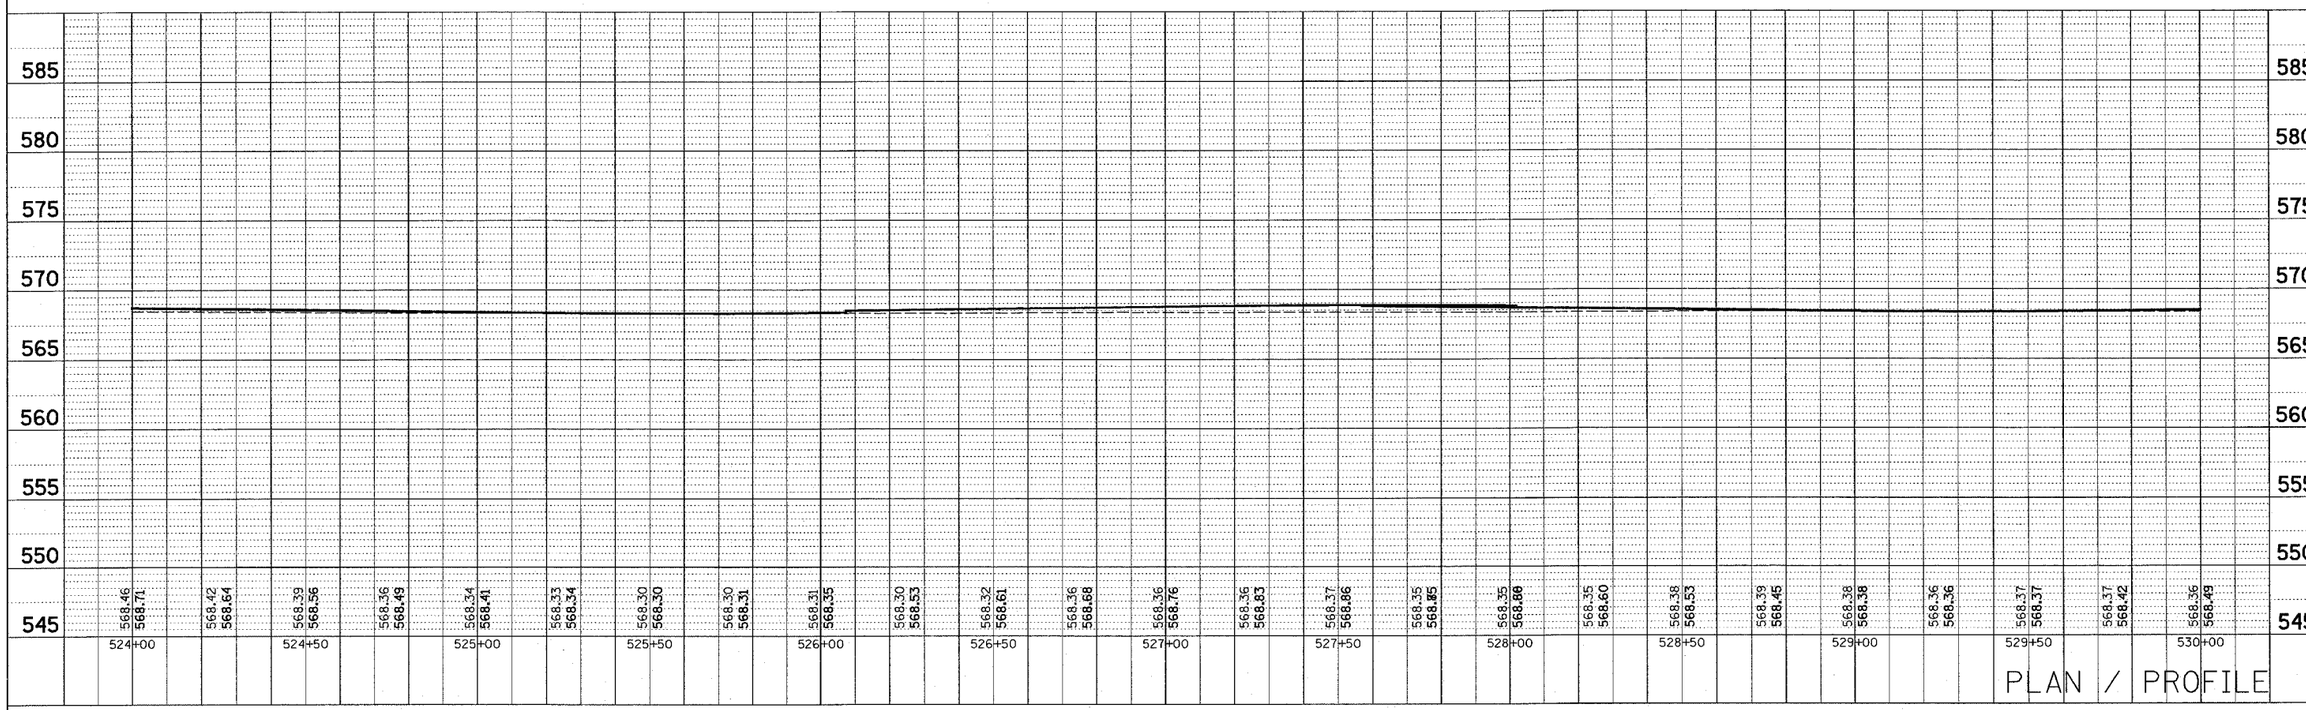

PLAN / PROFILE

PLOT DATE: Friday July 02, 2004 @ 8:10:51 AM

PLAN | SURVEYED | PLOTTED | ALIGNMENT CHECKED | RT. OF WAY CHECKED | CADD FILE NAME | NOTE BOOK NO. | BY | DATE

PROFILE | SURVEYED | PLOTTED | GRADES CHECKED | B.M. NOTED | STRUCTURE NOTATIONS CHKD | NOTE BOOK NO. | BY | DATE

7/2/2004
Friday July 02, 2004 @ 8:10:51 AM
c:\projects\ed16999\plan\pln0065a.dgn LV=1-63
c:\projects\ref\topo085b.dgn LV=1-63
c:\projects\ref\236chr01.ref LV=4-11,20-24,26,28-29,32-47,50,52,54,56-58
c:\projects\ref\file013a.dgn LV=1-63
c:\projects\ref\file025b.dgn LV=1-63
c:\projects\ref\236cdr01.ref LV=1-55,57-62
c:\projects\ref\dfilepvtmk.dgn LV=1-2,9,29,42,46,50,60