FAP ROUTE	SECTION	COUNTY	TOTAL SHEETS	SHEET NO
586	60R-2,37R-1	MADISON	502	55

STA. 554+00 TO STA. 560+00

CONTRACT NO: 76301

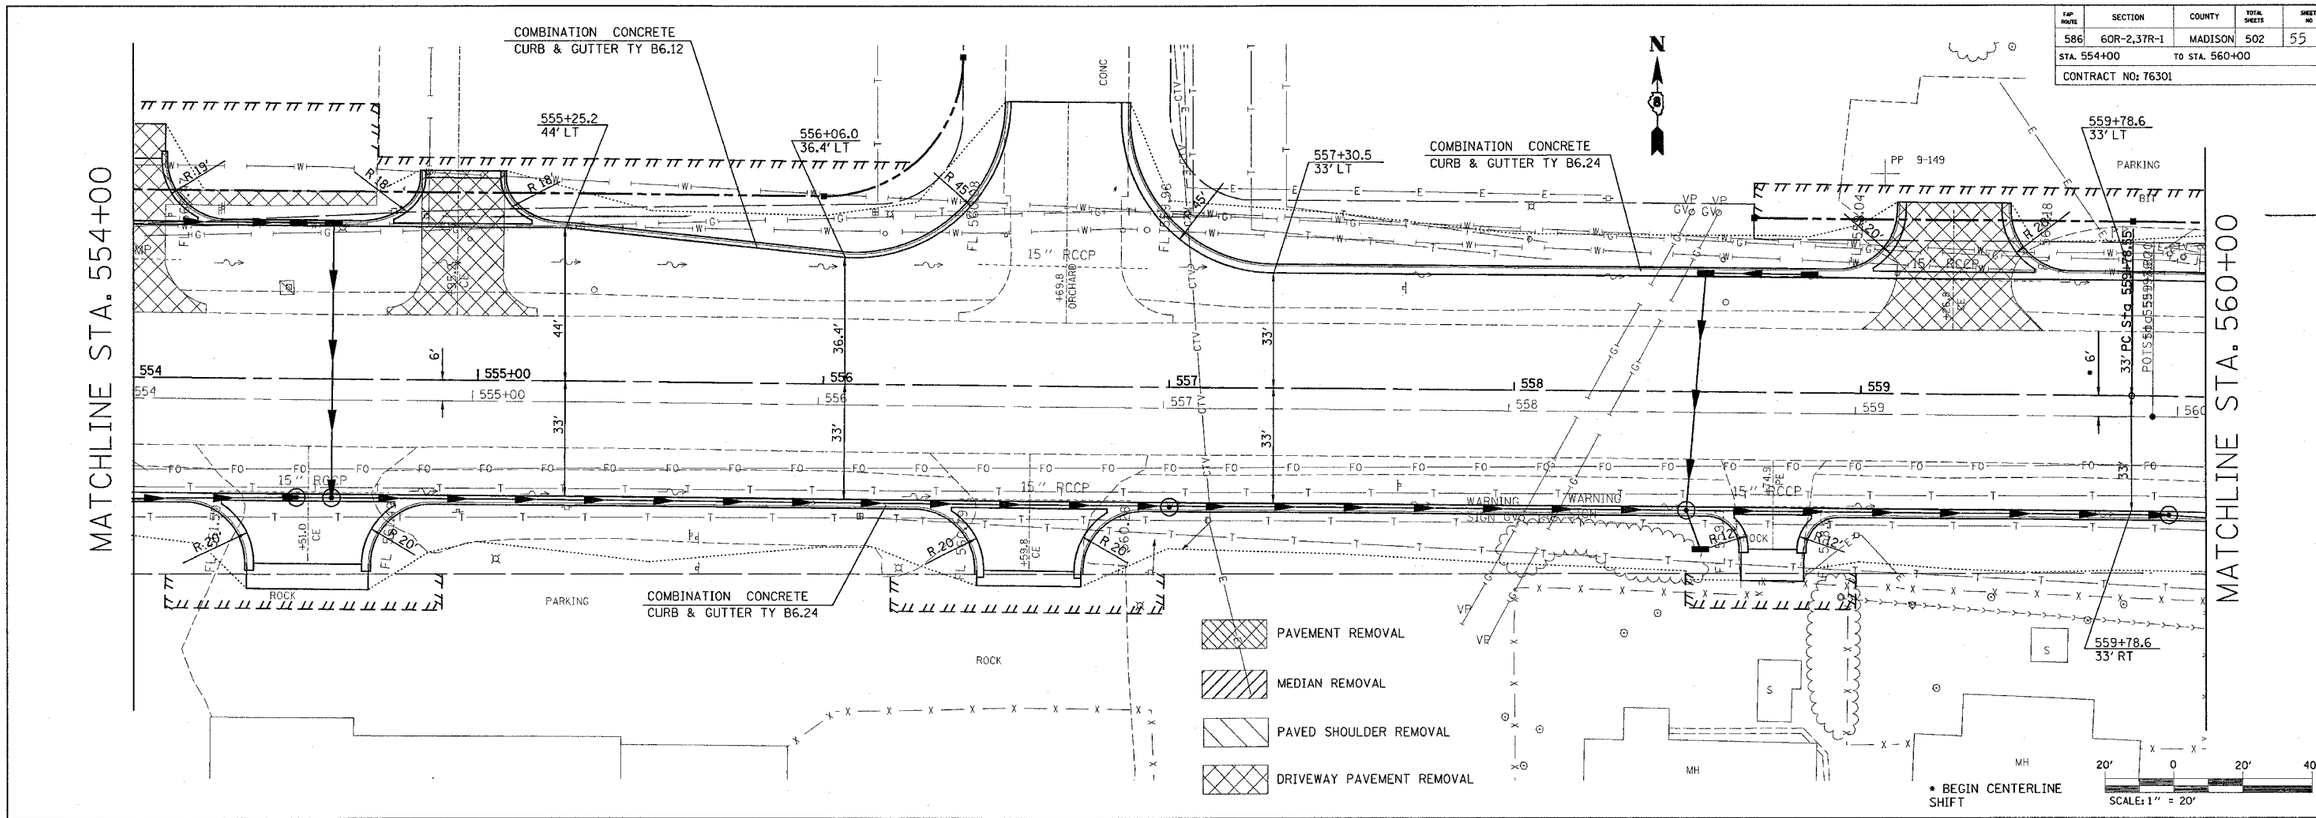

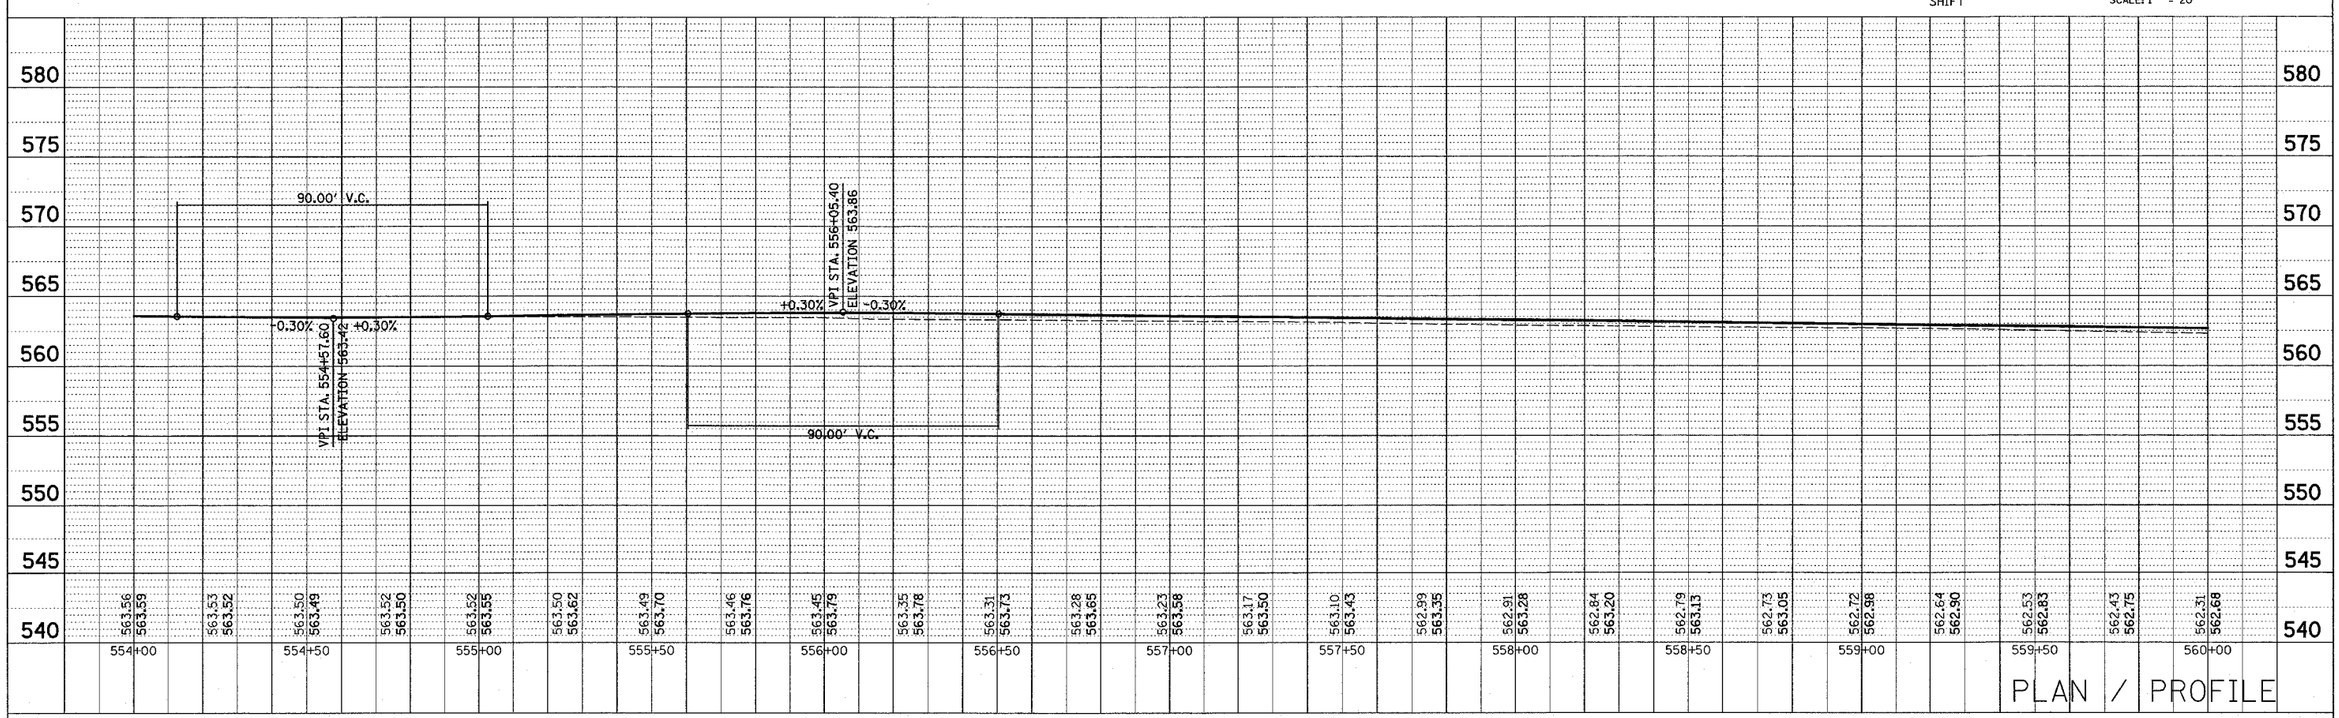

PLAN / PROFILE

PLOT DATE: Friday July 02, 2004 @ 8:10:49 AM

PLAN | SURVEYED | PLOTTED | ALIGNMENT CHECKED | RT. OF WAY CHECKED | CADD FILE NAME | NOTE BOOK | NO. | BY | DATE

PROFILE | SURVEYED | PLOTTED | GRADES CHECKED | B.M. NOTED | STRUCTURE NOTATNS CHKD | NOTE BOOK | NO. | BY | DATE

7/2/2004
Friday July 02, 2004 @ 8:10:49 AM
c:\projects\wd16999\plan\pln0055b.dgn LV:1-63
c:\projects\ref\topo005b.dgn LV:1-63
c:\projects\ref\236ch01.ref LV:4-11,20-24,26,28-29,32-47,50,52,54,56-58
c:\projects\ref\rfile023a.dgn LV:1-63
c:\projects\ref\rfile025b.dgn LV:1-63
c:\projects\ref\236cdr01.ref LV:1-55,57-62
c:\projects\ref\dfilsprvtmk.dgn LV:1-2,9,29,42,46,50-63