FAP ROUTE	SECTION	COUNTY	TOTAL SHEETS	SHEET NO
586	60R-2,37R-1	MADISON	502	57
STA. 566+00		TO STA. 572+00		
CONTRACT NO: 76301				

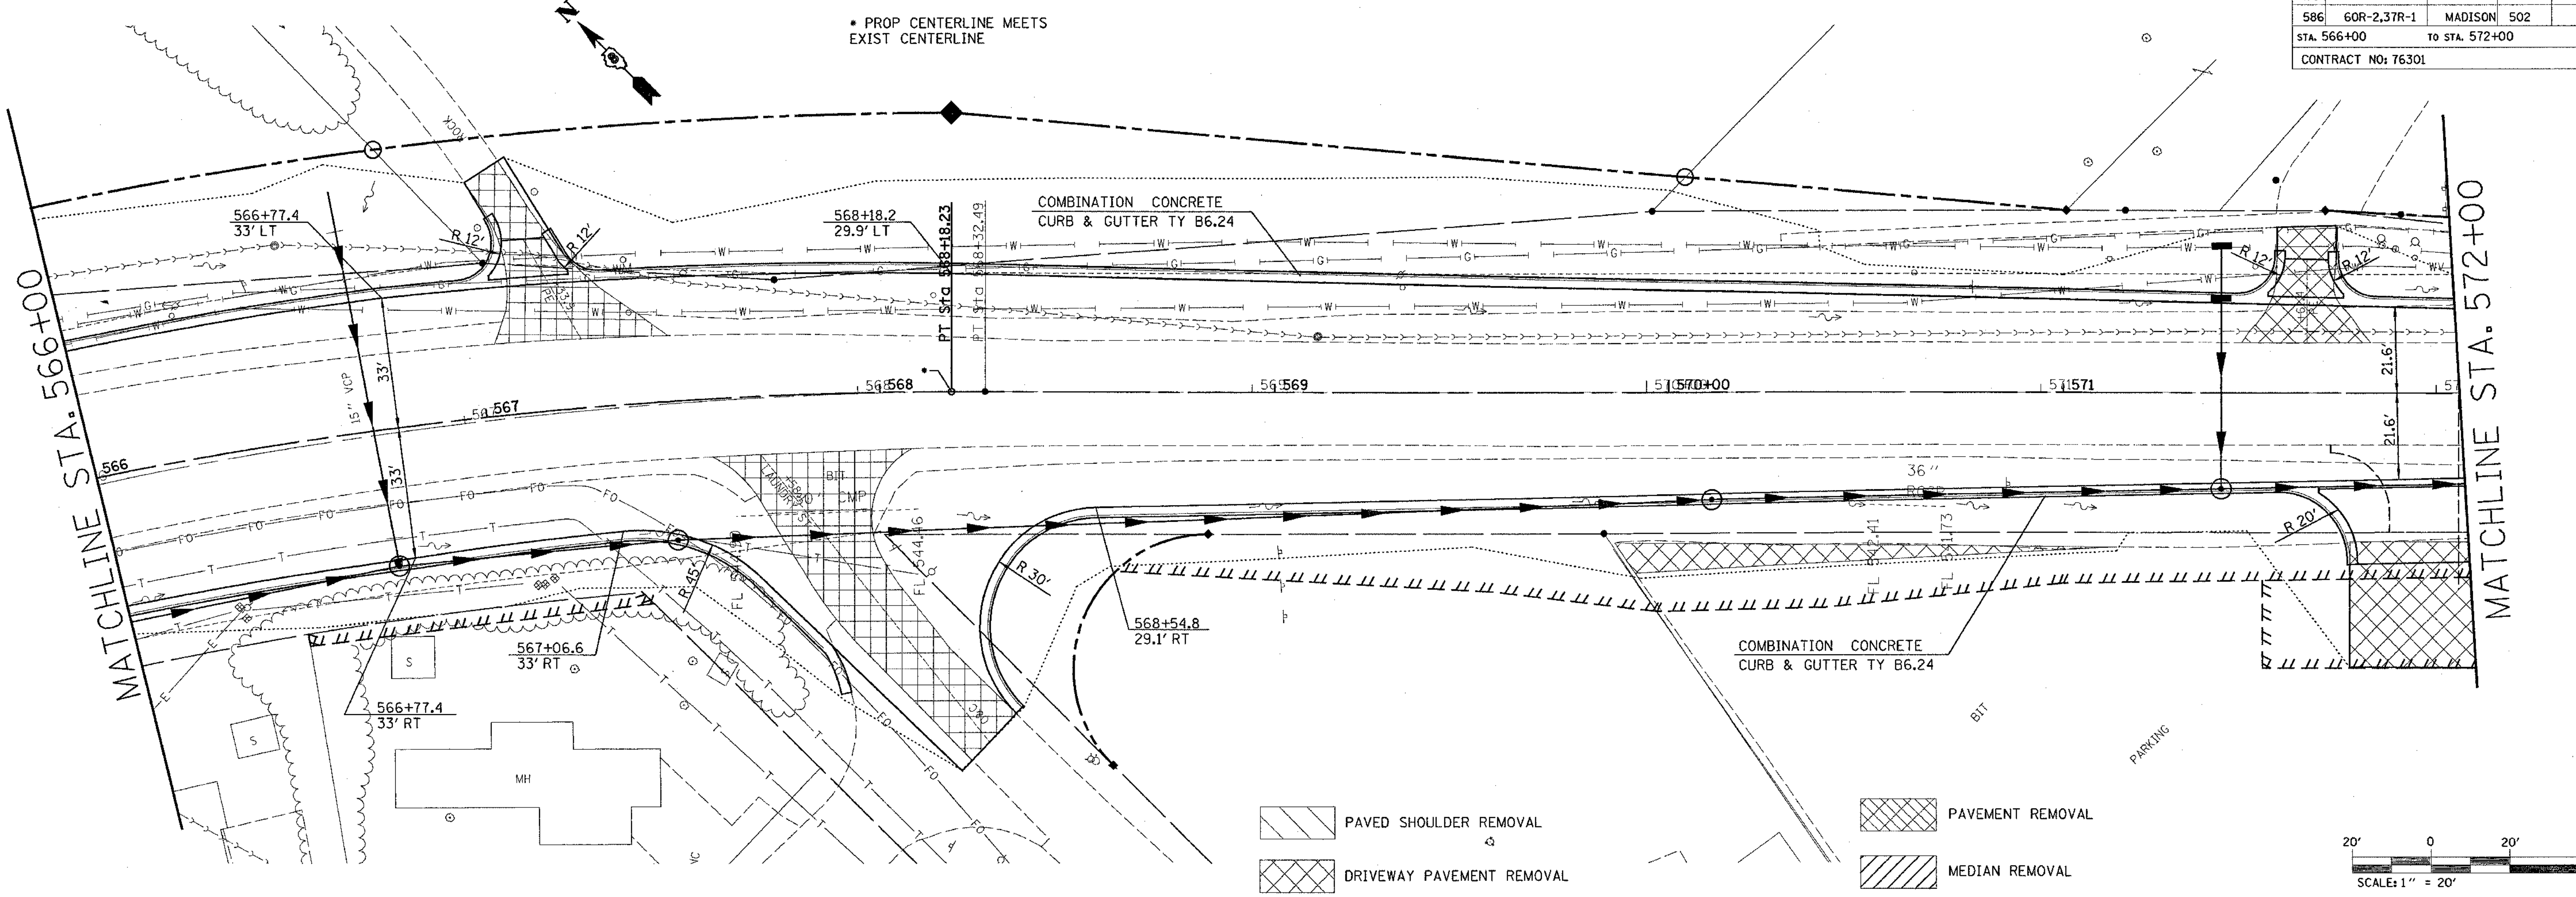

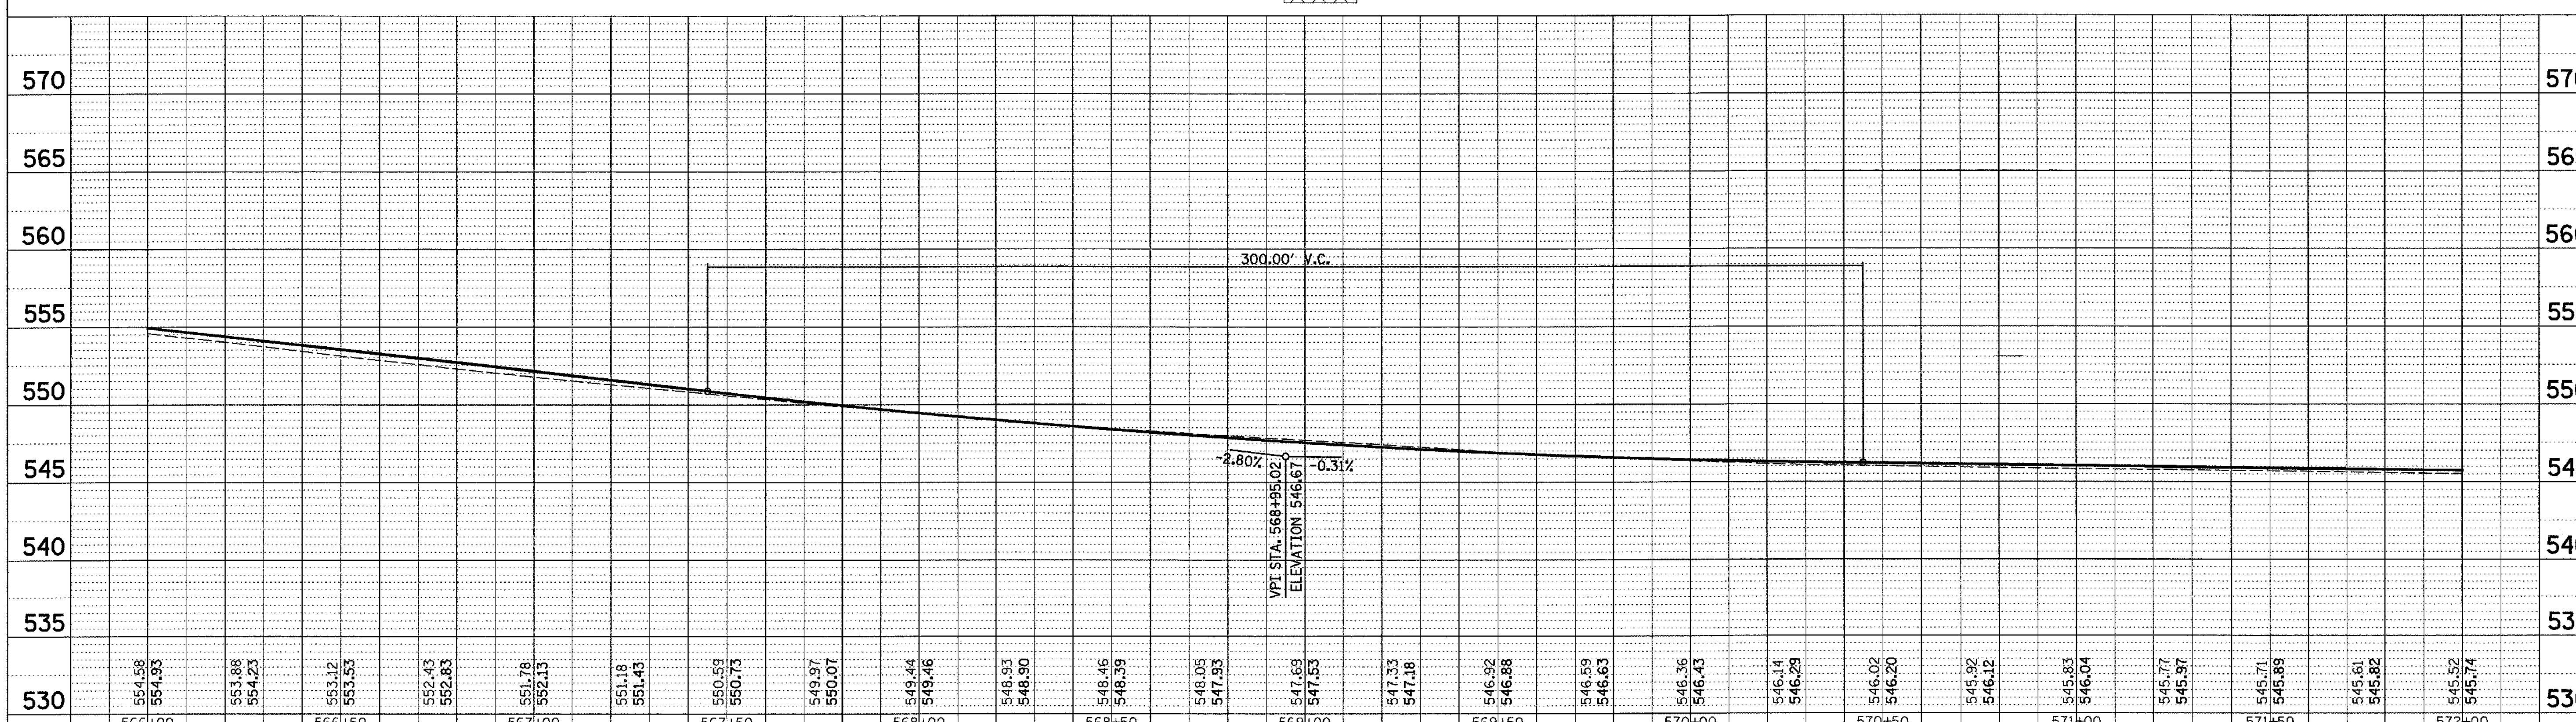

PLAN / PROFILE

PLAN		BY	DATE
NOTE BOOK ____ NO. ____	SURVEYED / PLOTTED / ALIGNMENT CHECKED / RT. OF WAY CHECKED / CADD FILE NAME		

PROFILE		BY	DATE
NOTE BOOK ____ NO. ____	SURVEYED / PLOTTED / GRADES CHECKED / B.M. NOTED / STRUCTURE NOTAT'NS CH'KD		

12/1/2004
Wednesday December 01, 2004 @ 9:07:21 AM
c:\projects\ed16999\plan\pln065e.dgn LV=1-63
C:\projects\ref\topo005b.dgn LV=1-63
c:\projects\ed16999\plan\236chz01.ref LV=4-11,20-24,26,28-29,32-47,50,52,54,56-58
C:\projects\ref\rfile013a.dgn LV=1-63
C:\projects\ref\ufile025b.dgn LV=1-63
C:\projects\ref\236cdr01.ref LV=22,37
C:\projects\ref\dfilepvtmk.dgn LV=1-2,9,29,42,46,50,62