FAP ROUTE	SECTION	COUNTY	TOTAL SHEETS	SHEET NO.
586	60R-2, 37R-1	MADISON	502	67
STA. 605+50		TO STA. 609+25		
CONTRACT NO. 76301				

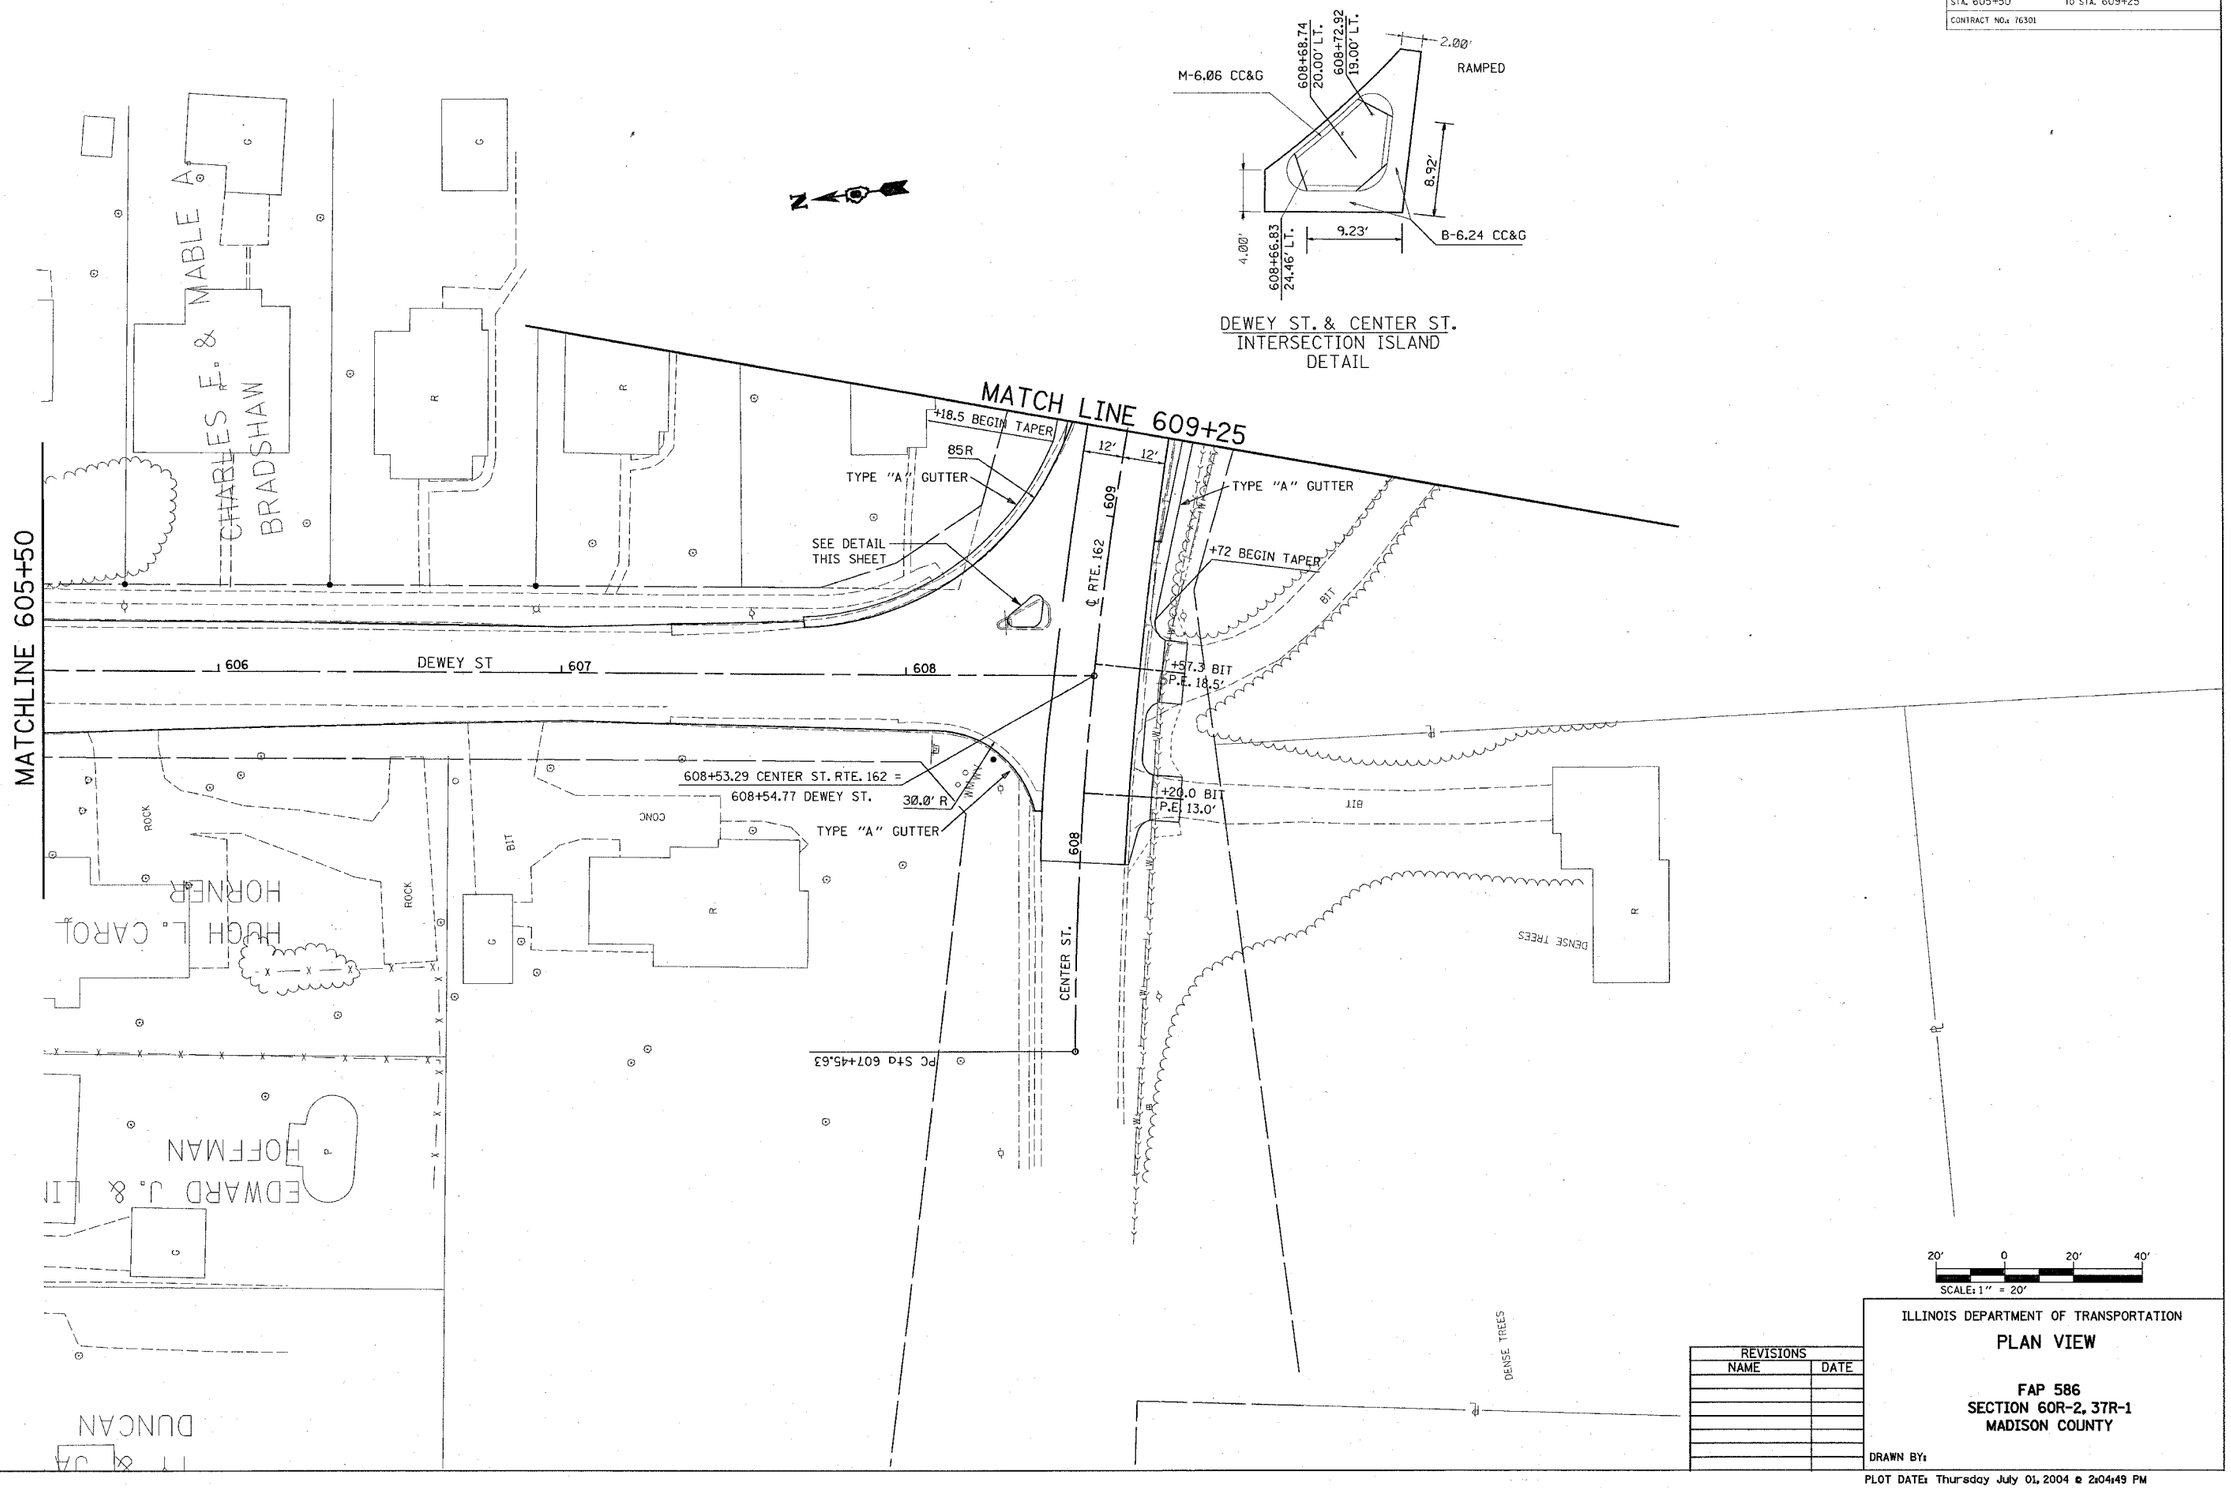

REVISIONS	
NAME	DATE

ILLINOIS DEPARTMENT OF TRANSPORTATION

PLAN VIEW

FAP 586
SECTION 60R-2, 37R-1
MADISON COUNTY

DRAWN BY:

PLOT DATE: Thursday July 01, 2004 @ 2:04:49 PM

PLAN		BY	DATE
SURVEYED			
PLOTTED			
HYDRAULICS CHECKED			
MTL. OF ENV. CHECKED			
CADD FILE NAME			
NOTE BOOK NO.			

7/1/2004
Thursday July 01, 2004 @ 2:04:49 PM
C:\projects\ed15999\plan\586-R48a.dgn LV1=63
C:\projects\ref\top2005b.dgn LV14=6,8,12,14-15,17,22,25,27-29,37-40,44,46-48,50-53,57-59
C:\projects\ed15999\plan\2386ch01.ref LV=2,4-6,8,12,14-15,17,20,22,24-29,35,37-40,42,44,46-48,50-53,57-59
C:\projects\ref\rfline13a.dgn LV=2,4-6,8,12,14-15,17,20,22,24-25,27-29,35,37-40,42,44,46-48,50-53,57-59