FAP ROUTE	SECTION	COUNTY	TOTAL SHEETS	SHEET NO.
586	60R-2, 37R-1	MADISON	502	95
STA. 651+00		TO STA. 657+00		
CONTRACT NO.: 76301				

PLAN

NO.	BY	DATE
SURVEYED		
DESIGNED		
ALIGNMENT CHECKED		
ALL CHECKS MADE		
NOTE BOOK		
CADD FILE NAME		

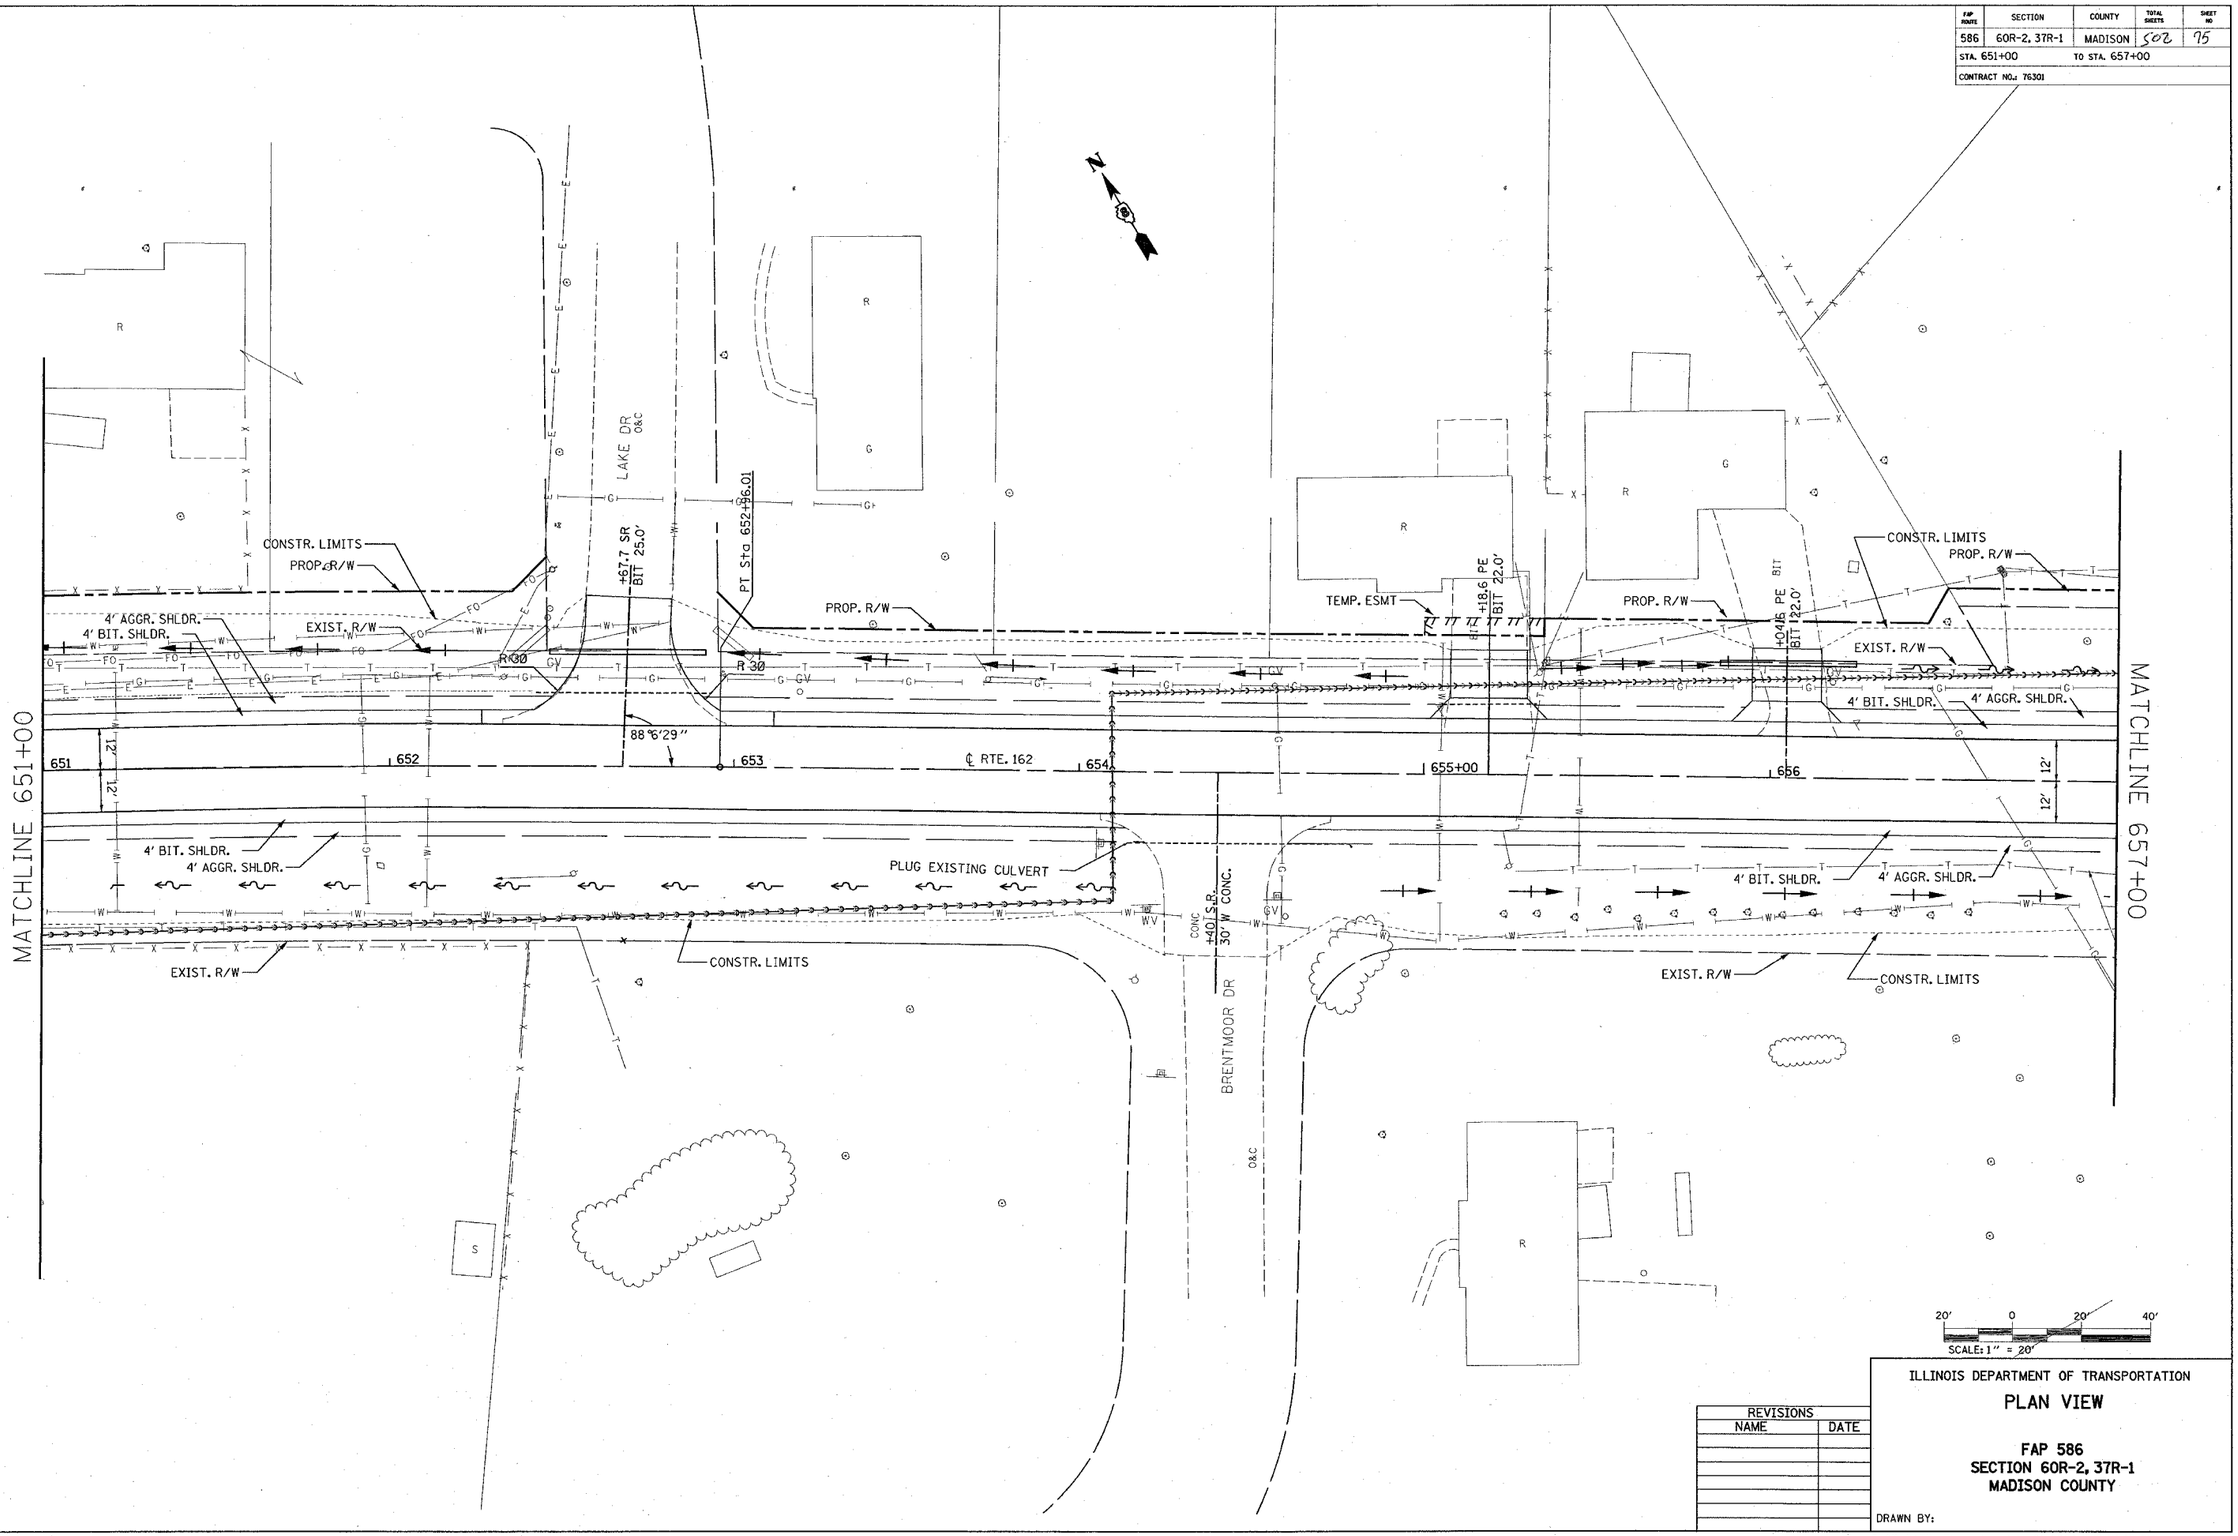

REVISIONS	
NAME	DATE

ILLINOIS DEPARTMENT OF TRANSPORTATION

PLAN VIEW

FAP 586
SECTION 60R-2, 37R-1
MADISON COUNTY

DRAWN BY:

PLOT DATE: Thursday July 01, 2004 @ 2:04:45 PM

7/1/2004
Thursday July 01, 2004 @ 2:04:45 PM
c:\projects\edi6999a\plan\plan048a.dgn LV41.4S3
c:\projects\ref\topo805a.dgn LV44.6,8,12,14-15,17,22,24-27,29,37-40,44,46-48,58 63,67-69
c:\projects\edi6999a\plan\28chnzlt.ref LV=2,4-6,8,12,14-15,17,20,22,24-29,35,37-40,42,44,46-48,58-59,67-69