FAP ROUTE	SECTION	COUNTY	TOTAL SHEETS	SHEET NO
586	60R-2, 37R-1	MADISON	502	76
STA. 657+00		TO STA. 663+00		
CONTRACT NO.: 76301				

PLAN
SURVEYED
PLOTTED
ALIGNMENT CHECKED
PT. OF BEG. CHECKED
CADD FILE NAME
NOTE BOOK
NO.
BY
DATE

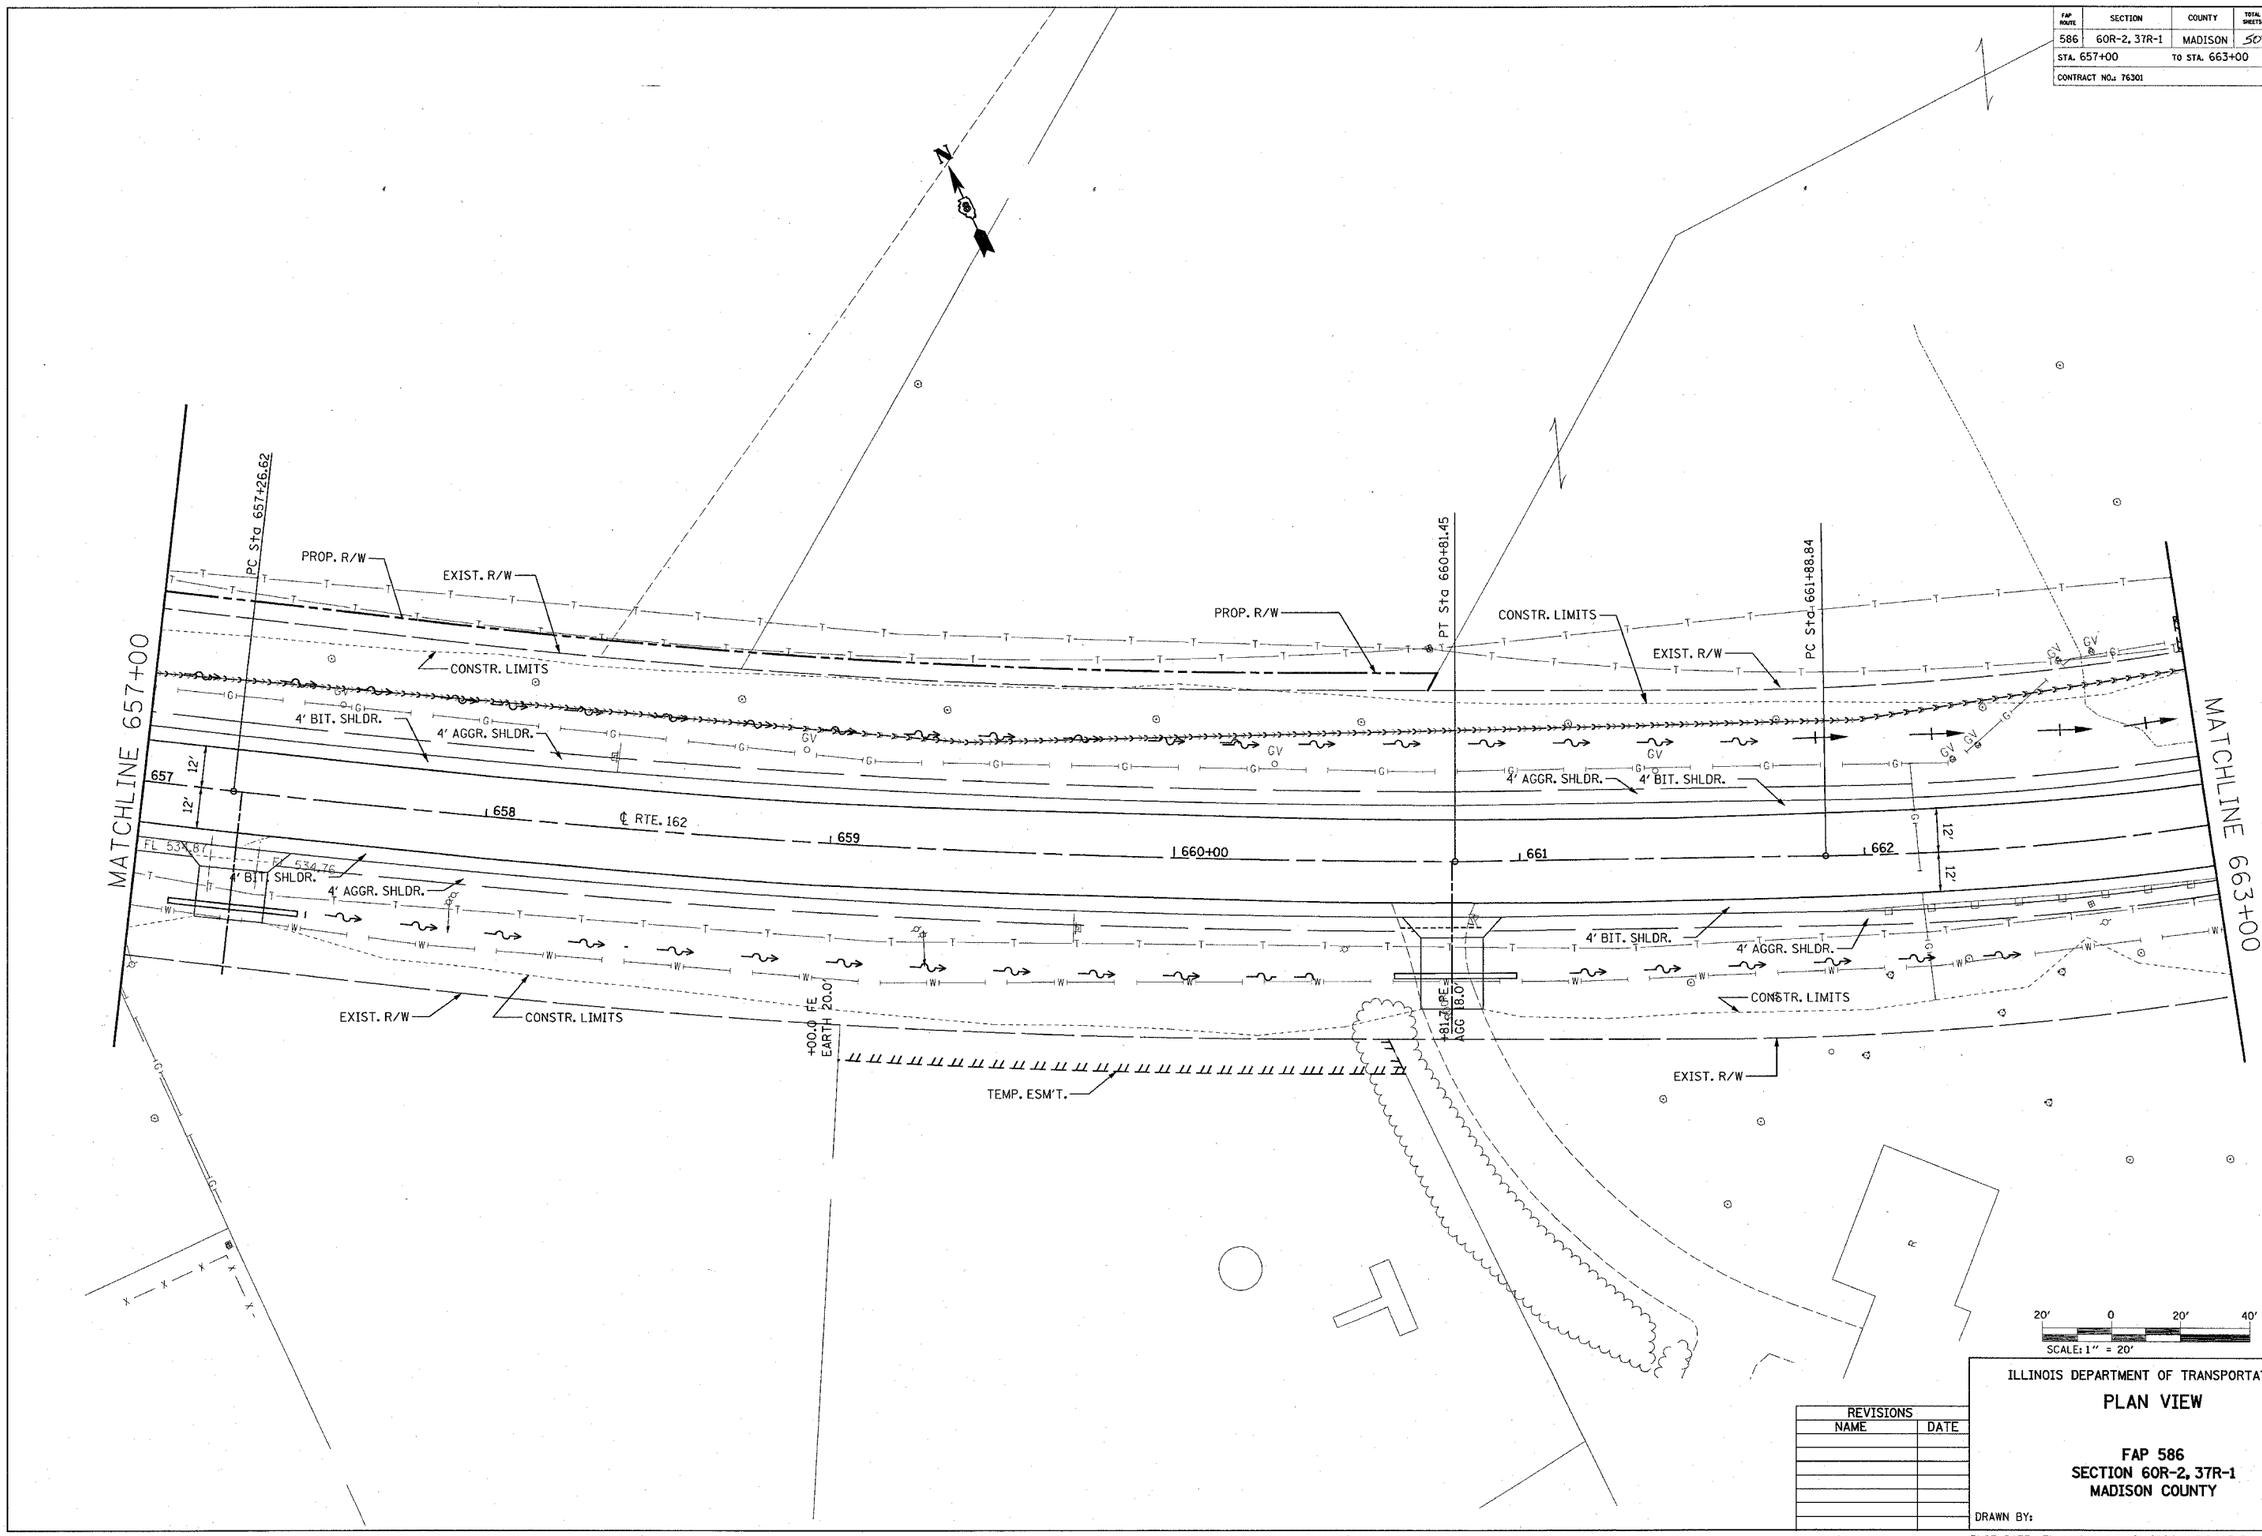

20' 0 20' 40'
SCALE: 1" = 20'

REVISIONS

NAME	DATE

ILLINOIS DEPARTMENT OF TRANSPORTATION

PLAN VIEW

FAP 586
SECTION 60R-2, 37R-1
MADISON COUNTY

DRAWN BY:

PLOT DATE: Thursday July 01, 2004 @ 2:04:45 PM

7/1/2004
Thursday July 01, 2004 @ 2:04:45 PM
c:\projects\edi595\plan\plnd418e.dgn LV=1:63
C:\projects\ref\tspn0826h.dgn LV=4,6,8,12,14-15,17,22,25,27-29,37-48,44,46-48,50-53,57-59