FAP ROUTE	SECTION	COUNTY	TOTAL SHEETS	SHEET NO
586	60R-2,37R-1	MADISON	502	88
STA. 506+00	TO STA. 512+00			
CONTRACT NO. 76301				

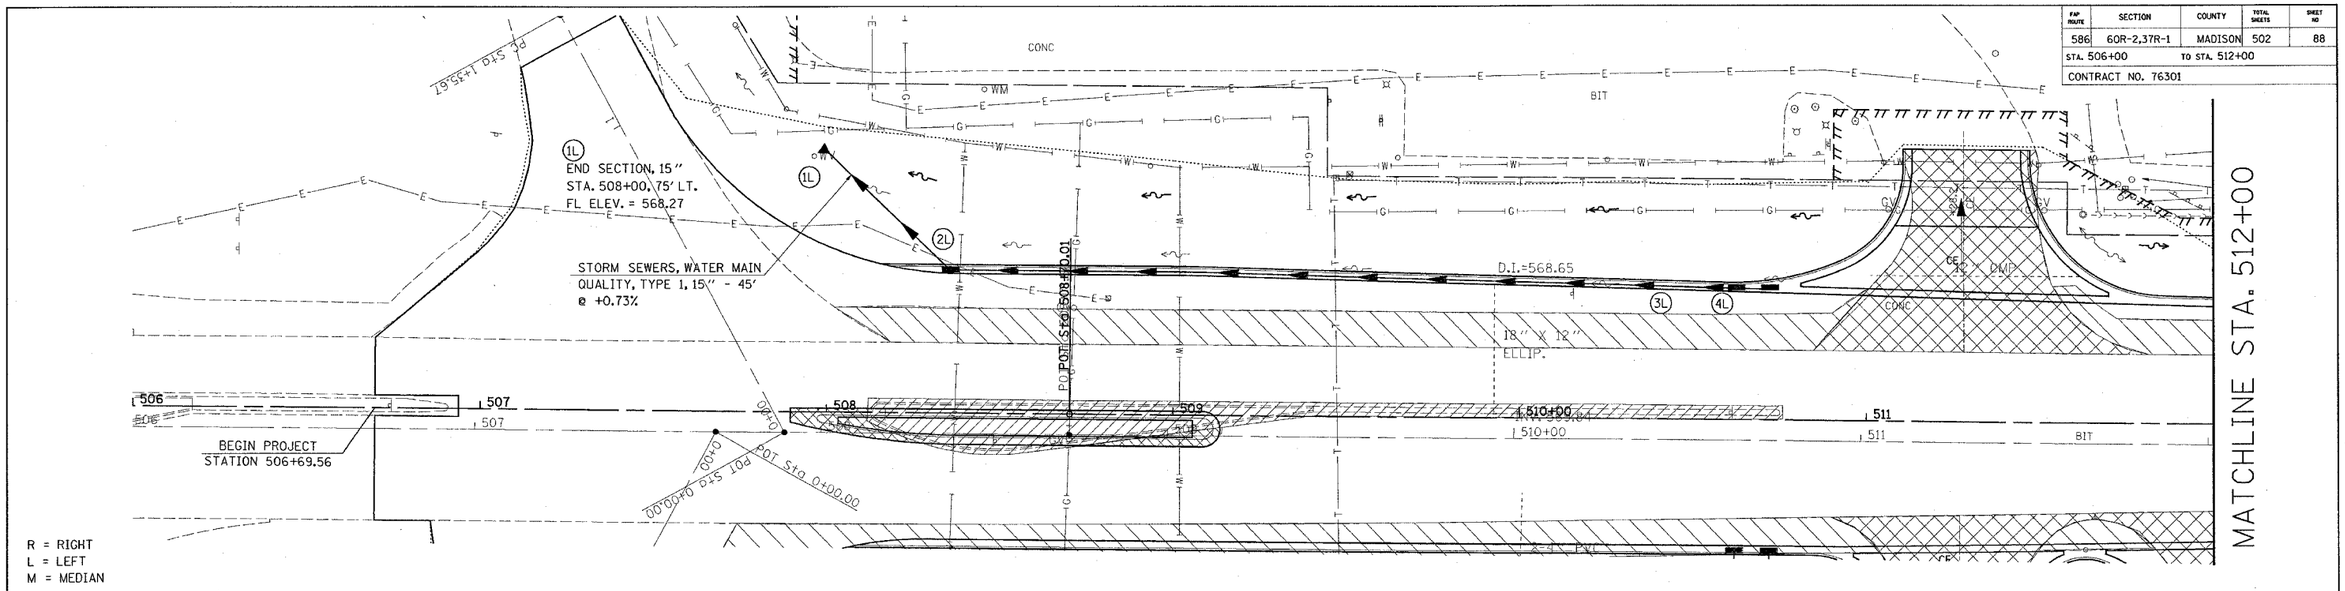

PROPOSED DITCH PROFILE - LEFT

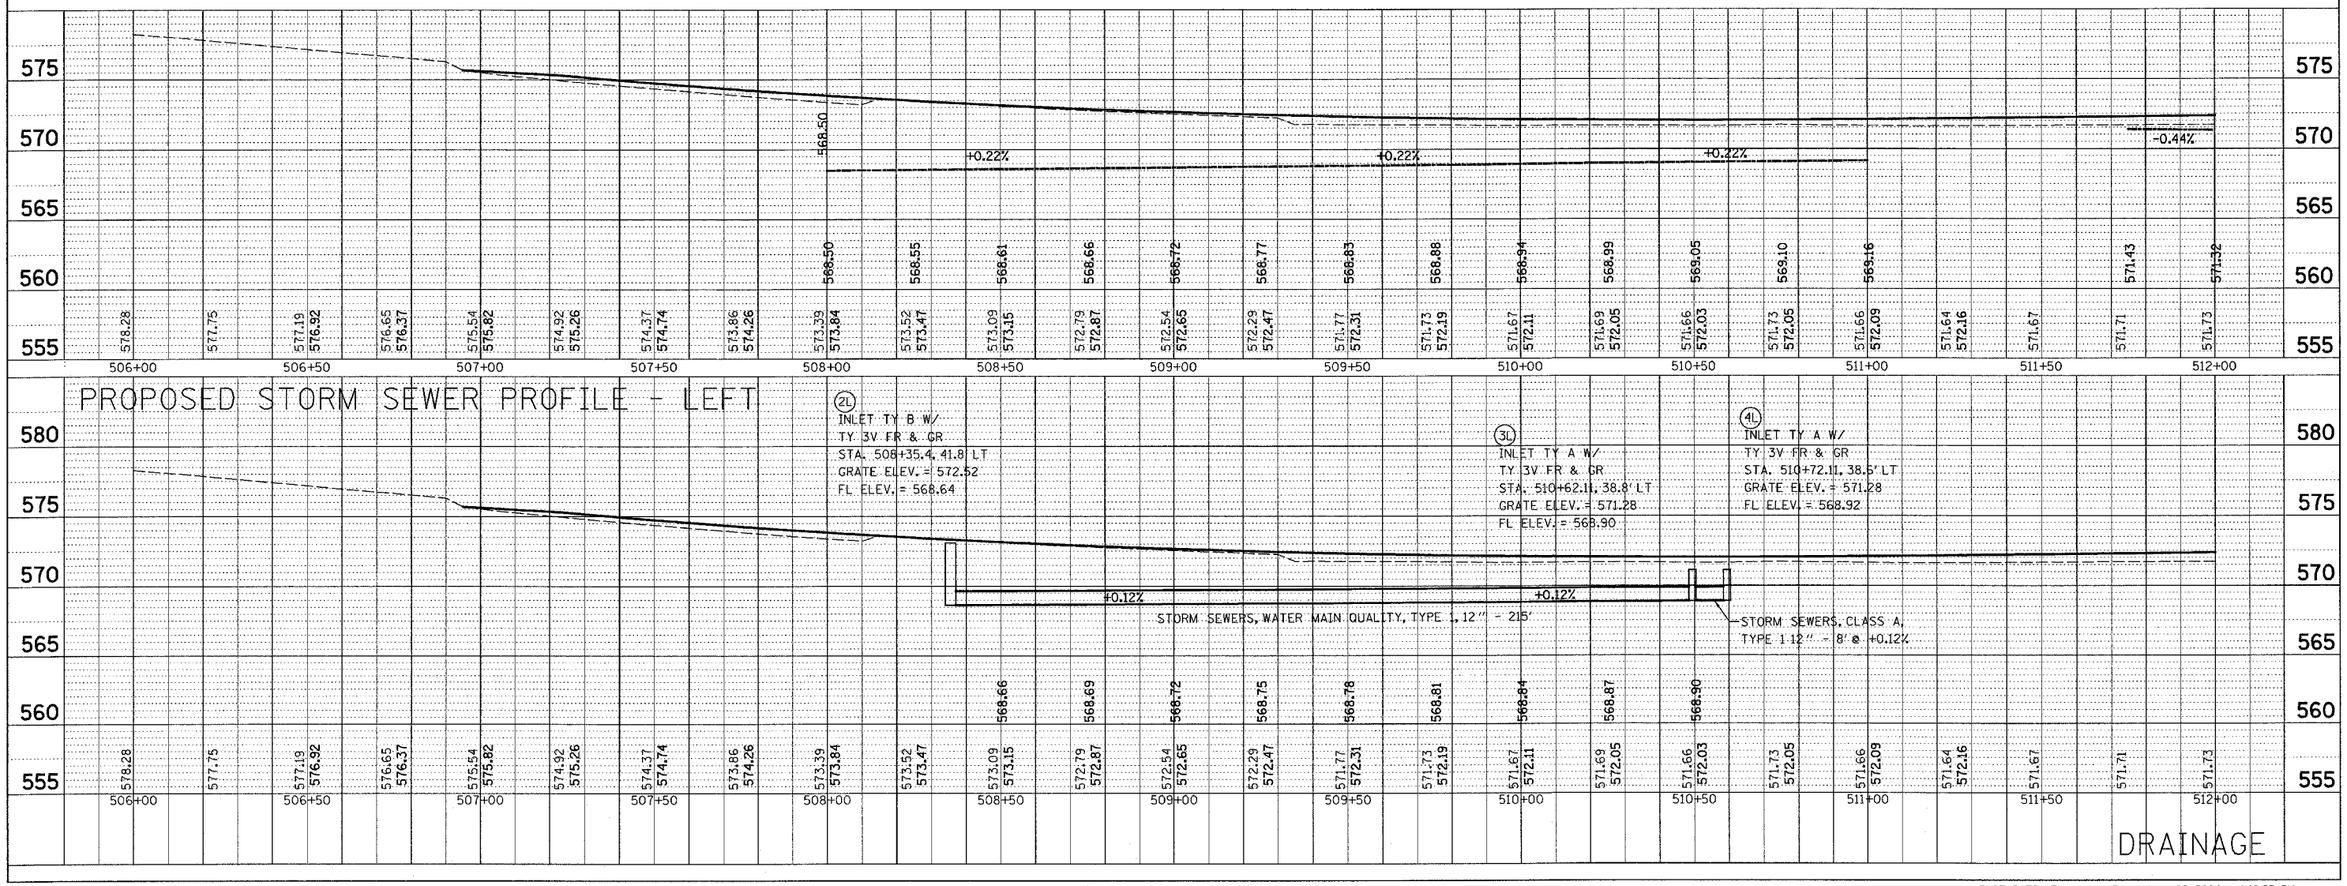

PROPOSED STORM SEWER PROFILE - LEFT

DRAINAGE

PLOT DATE: Thursday December 02, 2004 @ 1:16:55 PM

PLAN — SURVEYED, DESIGNED, ALIGNMENT CHECKED, PLOT MAY BE CHECKED, NOTE BOOK, NO., PROJECT NAME, BY, DATE

PROFILE — SURVEYED, DESIGNED, GRADES CHECKED, DRAWN, TRACED, SUBMITTED, NO., PROJECT NAME, BY, DATE

12/2/2004
Thursday December 02, 2004 @ 1:16:55 PM
c:\projects\vef\586\plan\pln586c.dgn LV=1-54,56,58-63
c:\projects\vef\586\586c.dgn LV=1-63
c:\projects\vef\586\586cu.dgn LV=1-63
C:\projects\vef\file812e.dgn LV=1-63
C:\projects\vef\tc182_2d.dgn LV=1-63
C:\projects\vef\tc182_3d.dgn LV=1-27,62
C:\projects\vef\dfline4m.dgn LV=1-2,4,24,42,46,48,50,52,54,56,58-63