FAP ROUTE	SECTION	COUNTY	TOTAL SHEETS	SHEET NO
586	60R-2, 37R-1	MADISON	502	133
STA. 512+00		TO STA. 518+00		
EXISTING CONDITIONS: 76301				

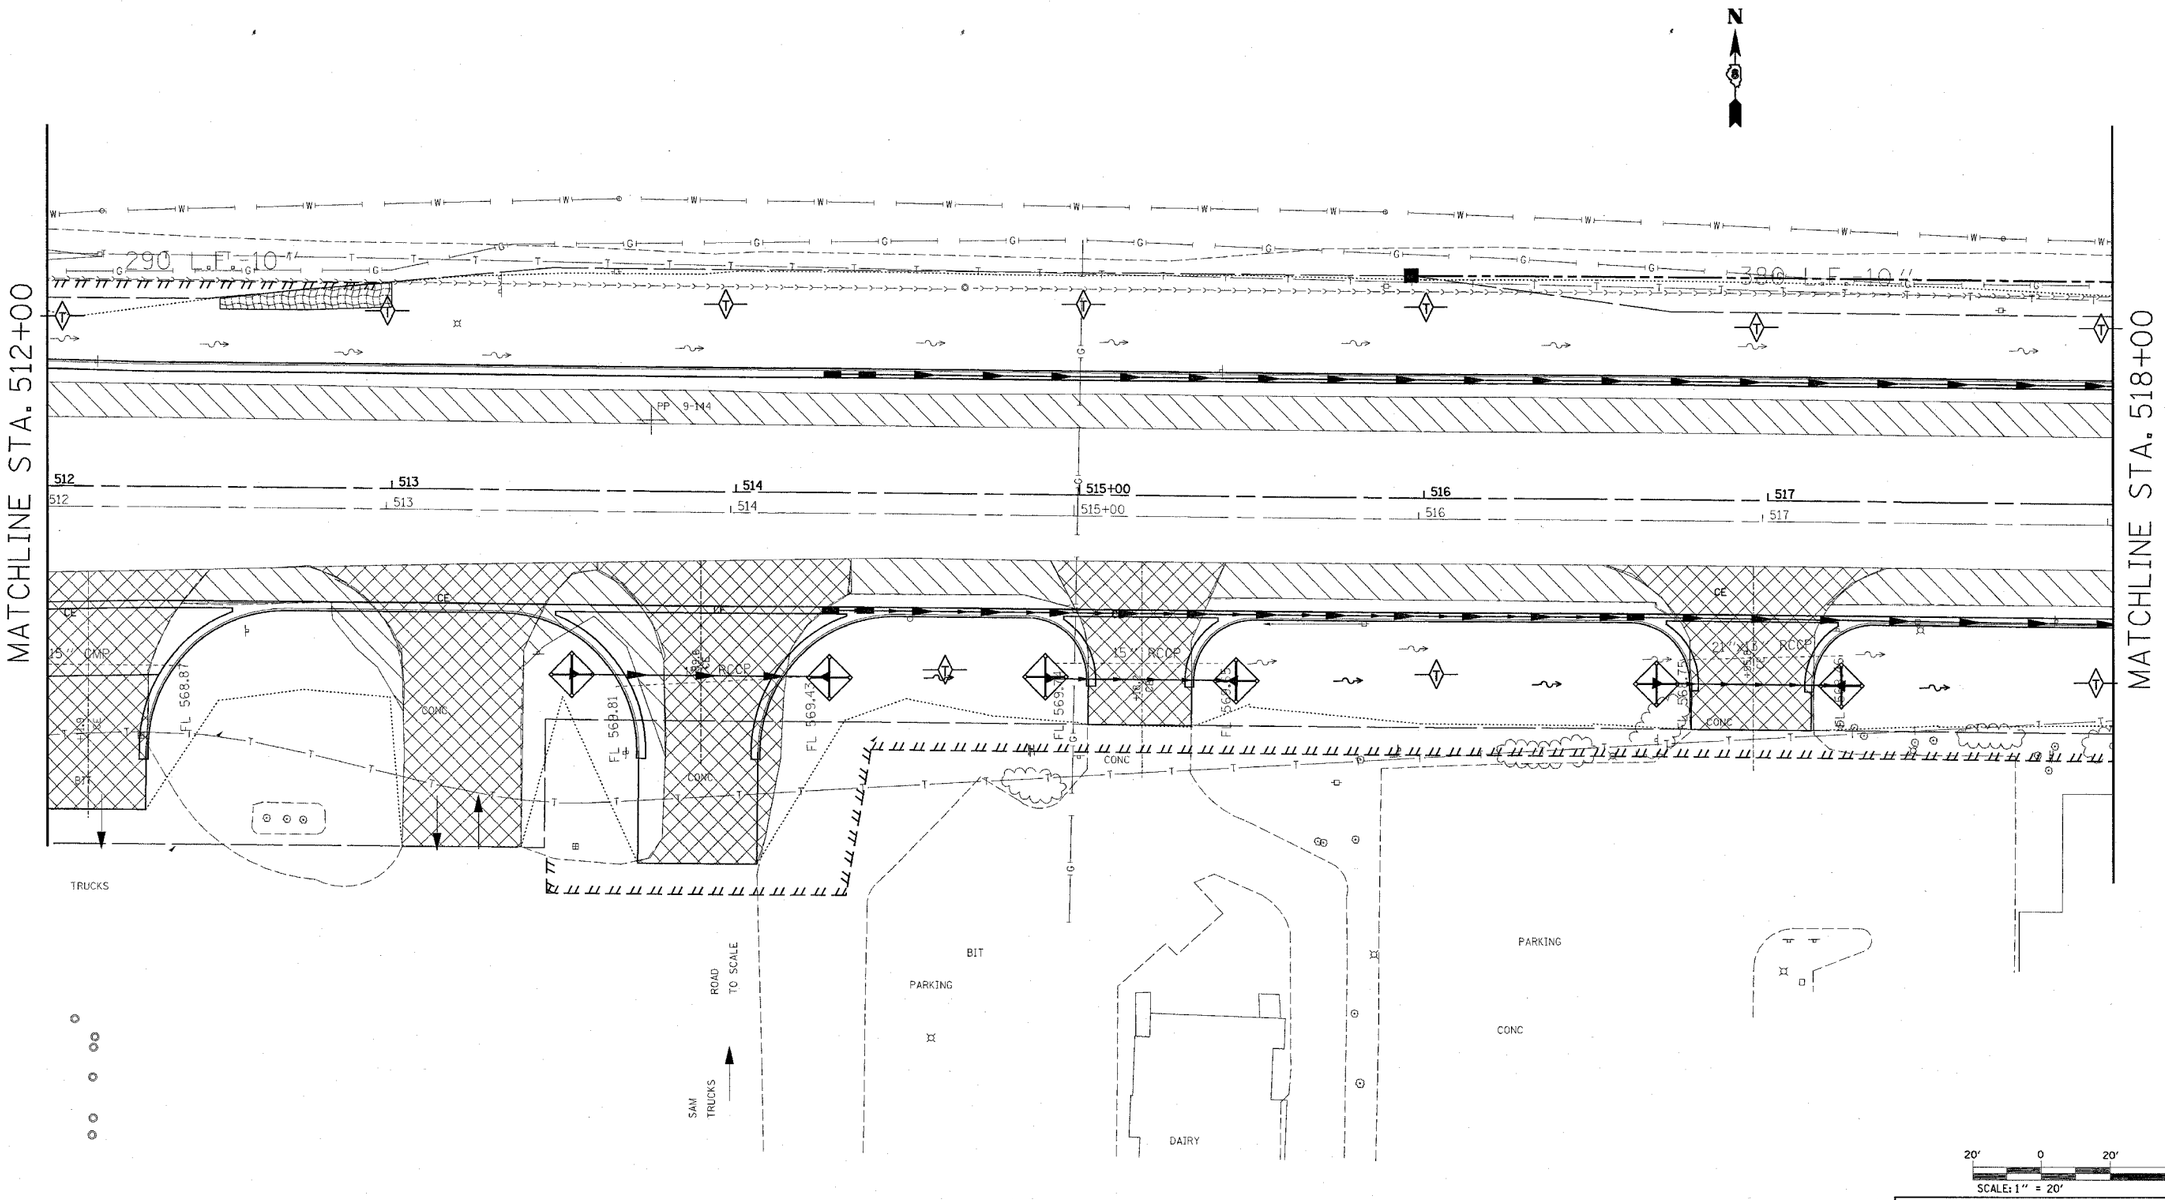

REVISIONS	
NAME	DATE

ILLINOIS DEPARTMENT OF TRANSPORTATION

STORM WATER POLLUTION PREVENTION PLAN

FAP ROUTE 586
SECTION 60R-2, 37R-1
MADISON COUNTY

DRAWN BY:

PLOT DATE: Friday July 02, 2004 @ 8:31:00 AM

PLAN
NOTE BOOK NO.
SURVEYED
PLOTTED
ALIGNMENT CHECKED
RT. OF WAY CHECKED
CADD FILE NAME
BY
DATE

7/2/2004
Friday July 02, 2004 @ 8:31:00 AM
c:\projects\ed16999\plan\pln065b.dgn LV=1-63
C:\projects\ref\236chx01.ref LV=26,29,46-47,50,52,54,55
C:\projects\ref\cpo005b.dgn LV=2-6,8,12,14-18,20,22,24-29,37-40,42-48,50-55,57-59
C:\projects\ref\-file013a.dgn LV=2-6,8,12,14-18,20,22,24-29,37-40,42-48,50-55,57-59
C:\projects\ref\-t.162.2d.dgn LV=2-6,8,12,14-18,20,22,24-29,37-40,42-48,50-55,57-59
C:\projects\ref\236cdr01.ref LV=2-6,8,12,14-18,20,22,24-29,37-40,42-48,50-55,57-59
C:\projects\ref\dfilepvtmk.dgn LV=2-6,8,12,14-18,20,22,24-29,37-40,42-48,50-55,57-59