FAP ROUTE	SECTION	COUNTY	TOTAL SHEETS	SHEET NO
586	60R-2, 37R-1	MADISON	502	149
STA. 627+00		TO STA. 633+00		
CONTRACT NO.: 76301				

PLAN	BY	DATE
SURVEYED		
PLOTTED		
ASSISTANT CHECKED		
R1/OF WAY CHECKED		
NOTE BOOK		
NO.		
FAOP FILE NAME		

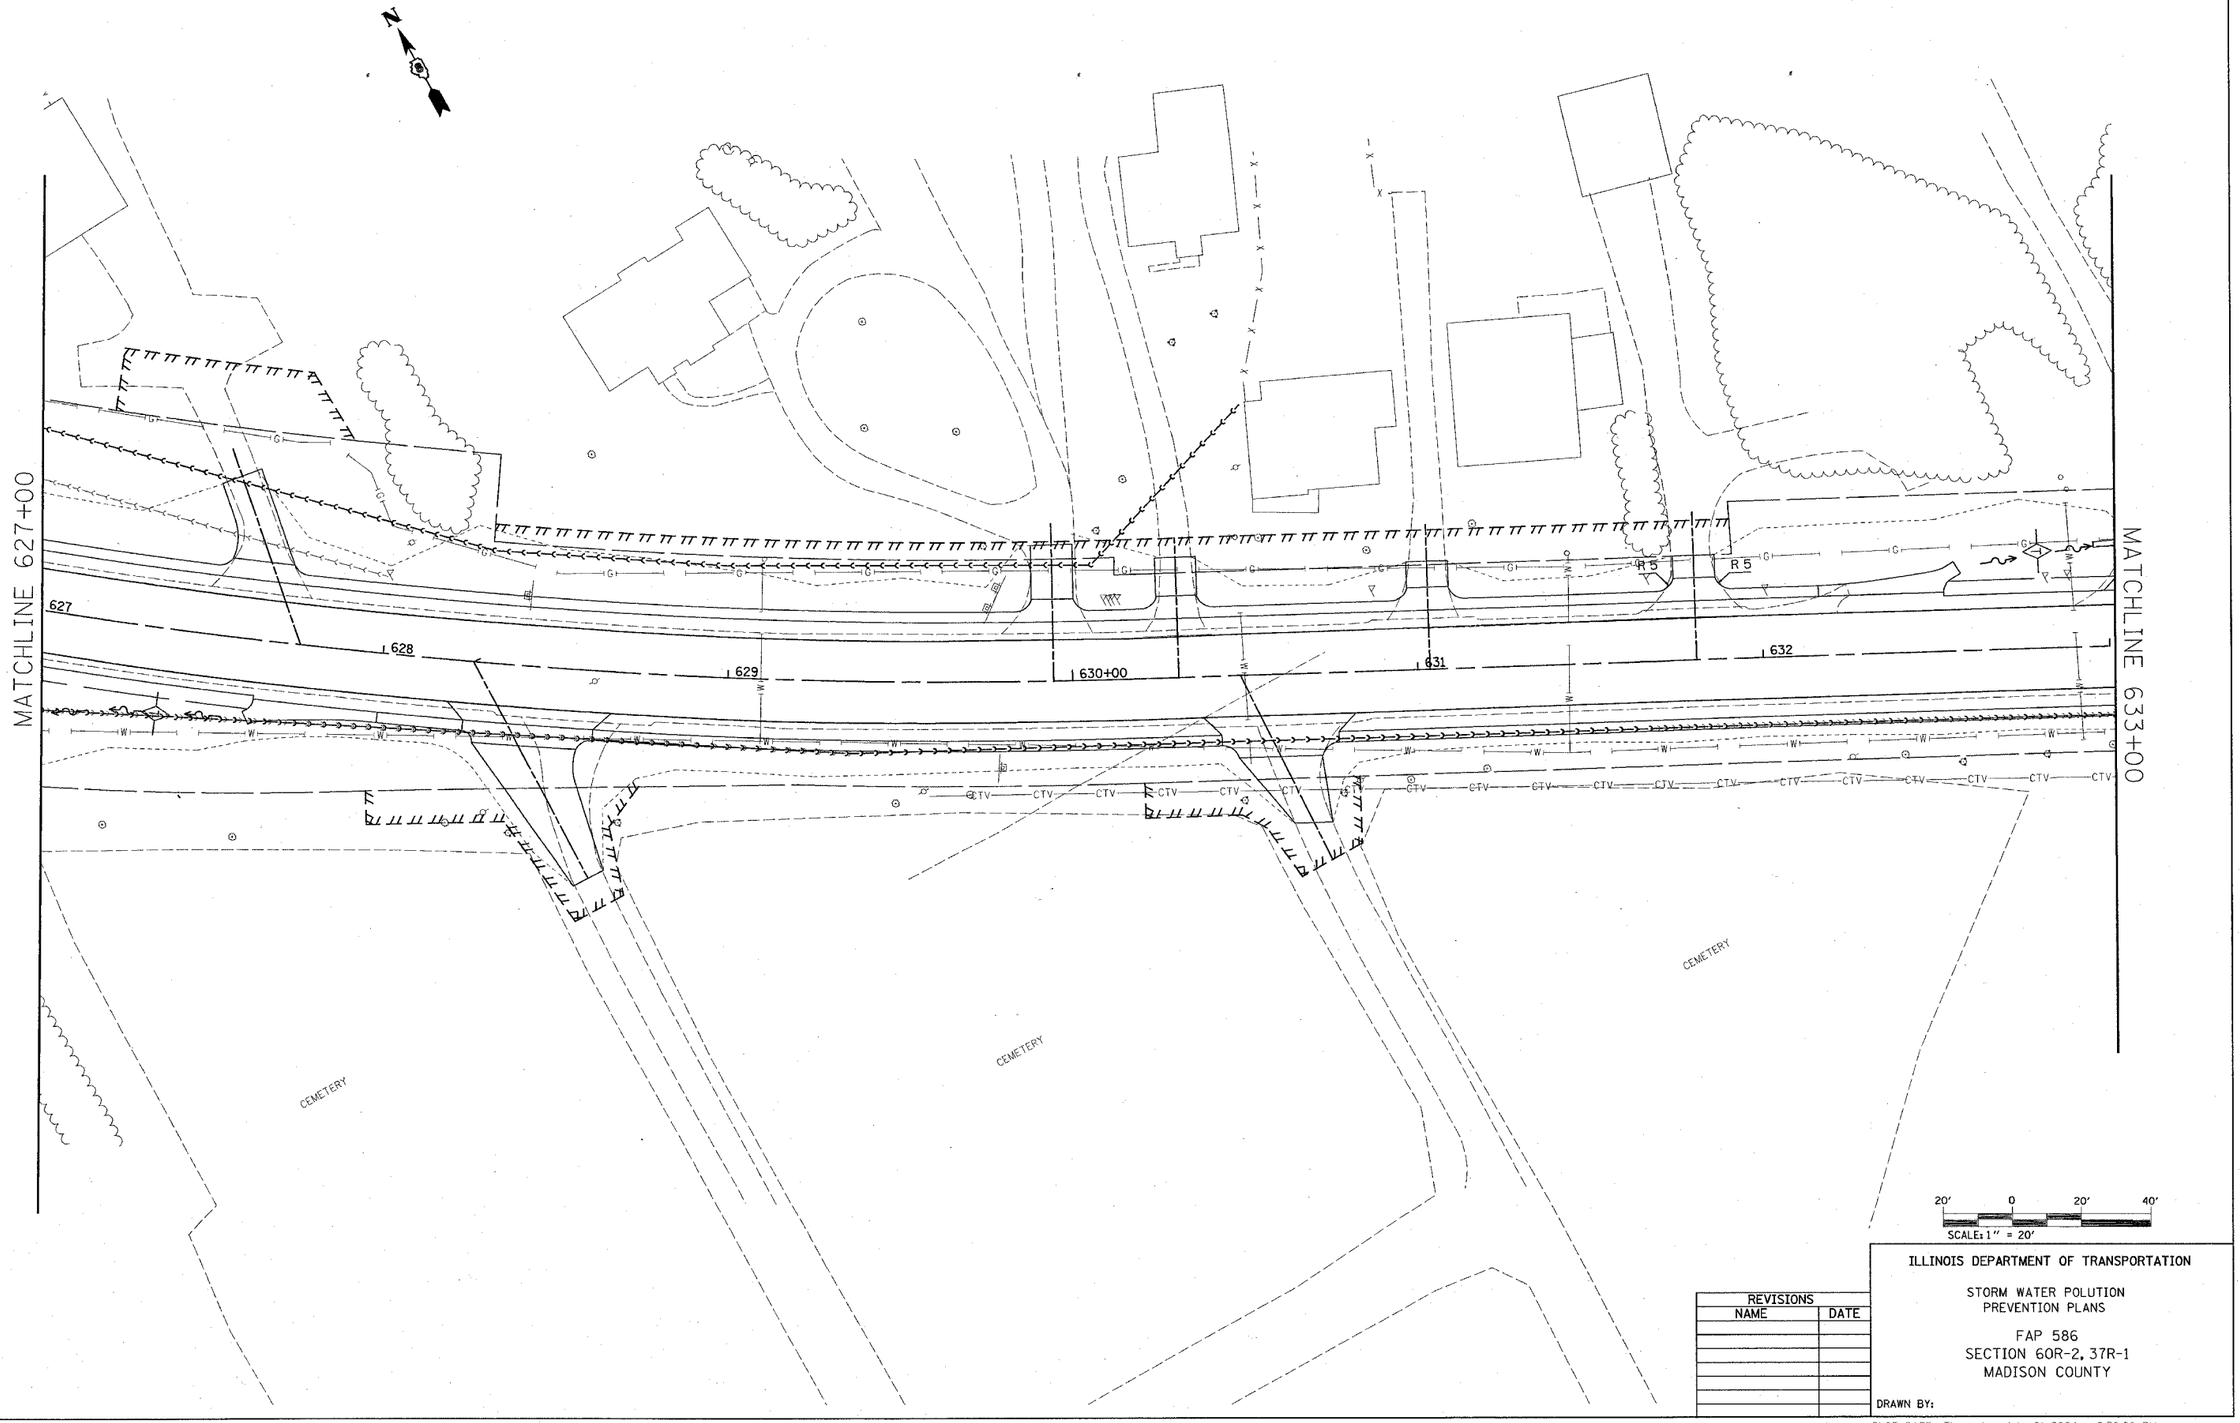

20' 0 20' 40'
SCALE: 1" = 20'

REVISIONS	
NAME	DATE

ILLINOIS DEPARTMENT OF TRANSPORTATION

STORM WATER POLUTION PREVENTION PLANS

FAP 586
SECTION 60R-2, 37R-1
MADISON COUNTY

DRAWN BY:

PLOT DATE: Thursday July 01, 2004 @ 2:36:20 PM

7/1/2004
Thursday July 01, 2004 @ 2:36:20 PM
c:\projects\vedl6999a\plan\plan248e.dgn LVI-1-63

c:\projects\vedl6999a\plan\238chu01_ref LV:2,4-6,8,12,14-15,17,20,22,24-27,35,37-48,42,44,46-49,58-63,67-69
C:\projects\ref\vrfile013a.dgn LV:2,4-6,8,12,14-15,17,20,22,24-25,27-29,35,37-48,42,44,46-49,58-63,67-69