FAP ROUTE	SECTION	COUNTY	TOTAL SHEETS	SHEET NO
586	60R-2, 37R-1	MADISON	502	159
STA. 686+00		TO STA. 692+00		
CONTRACT NO.: 76301				

PLAN
SURVEYED BY
PLOTTED
AUTOMATICALLY CHECKED
NOTE BOOK (R1.0" WAY CHECKED
NO. CADD FILE NAME
DATE

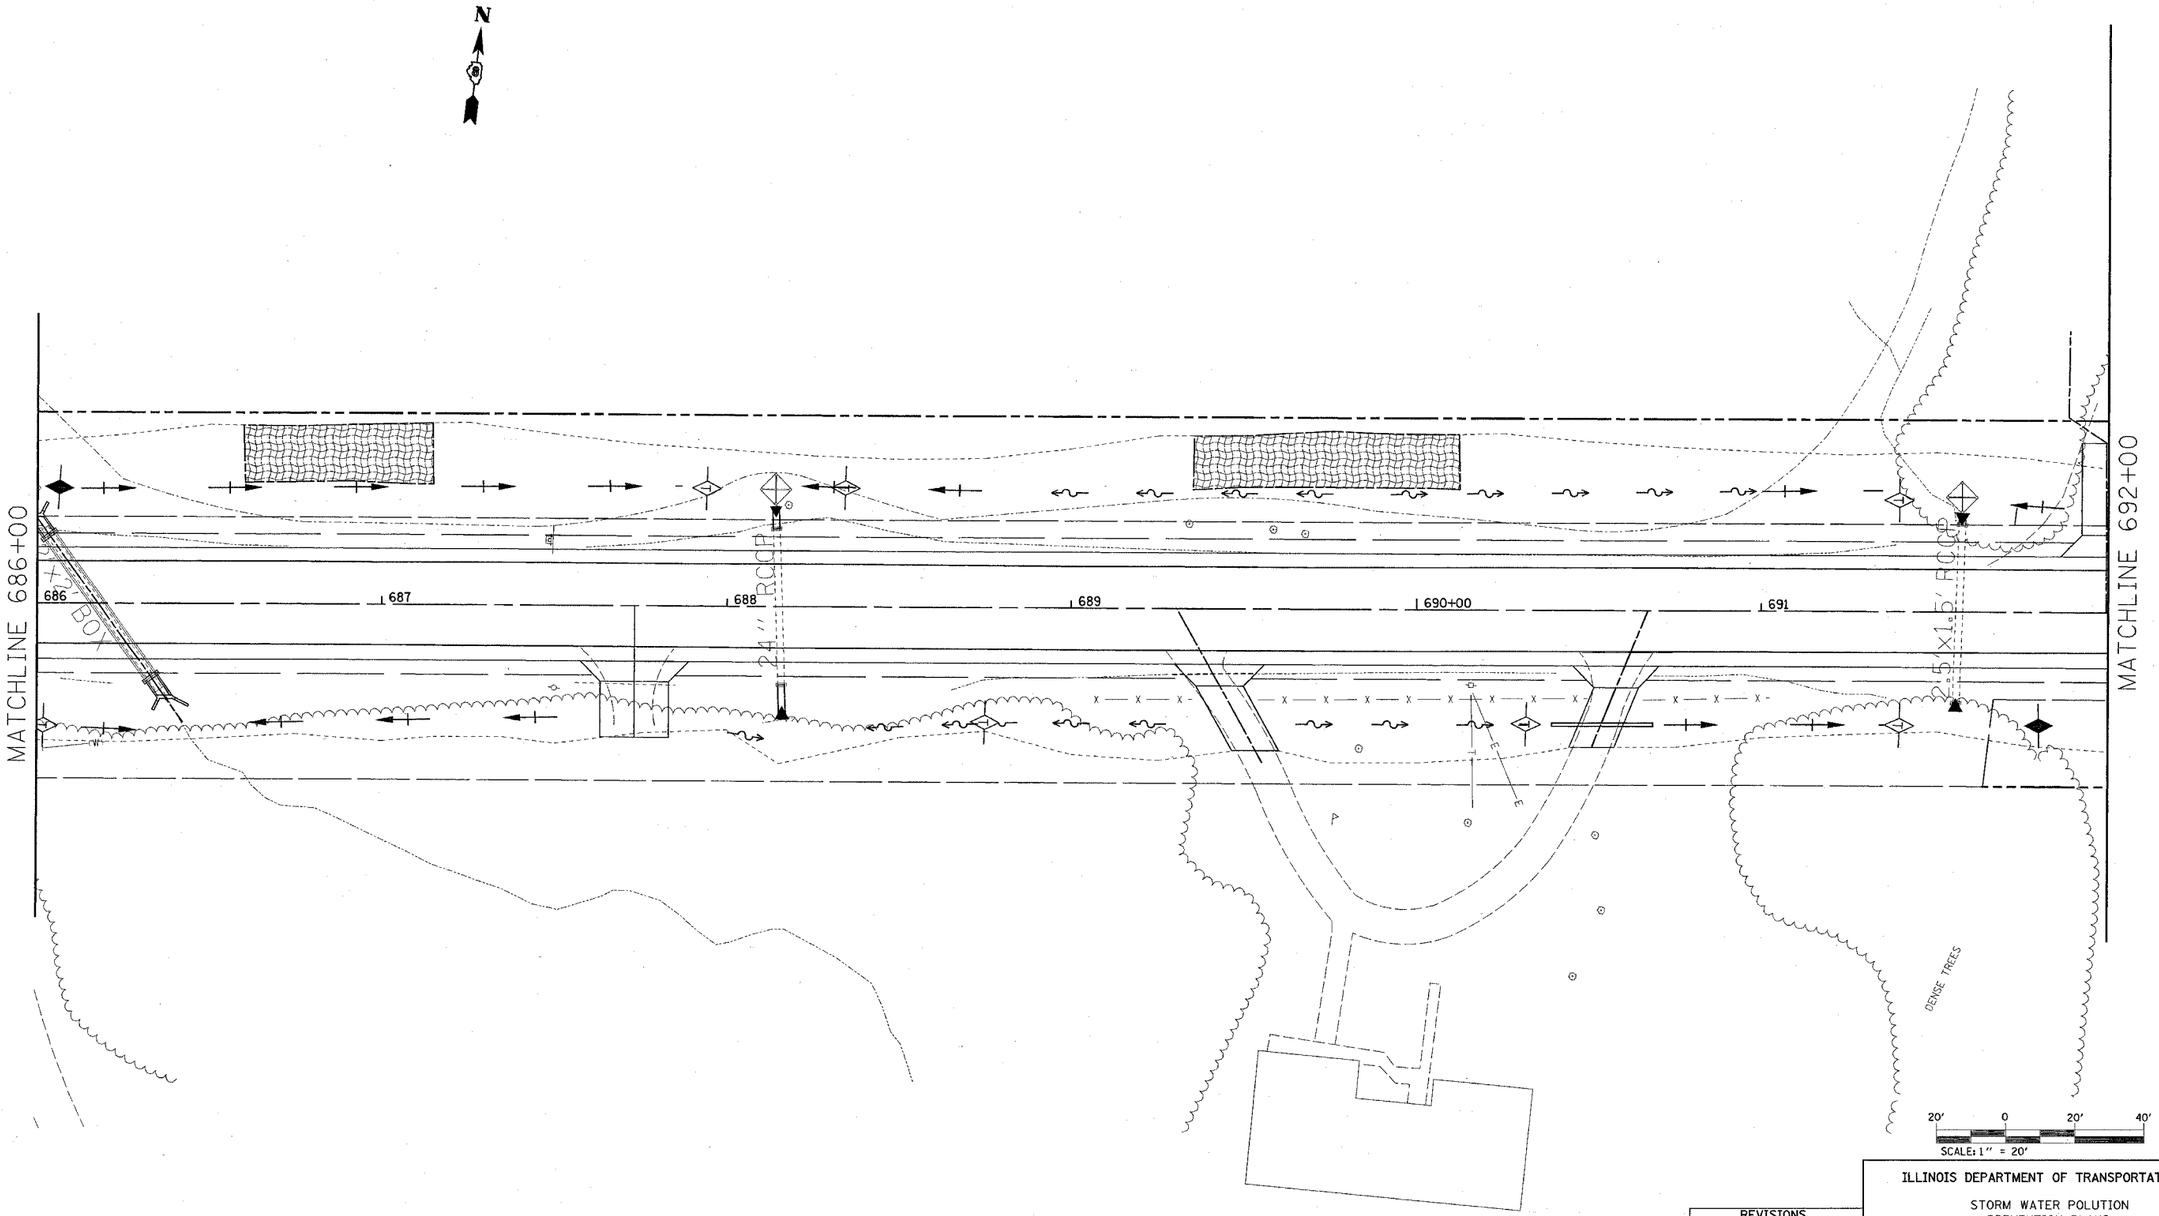

REVISIONS

NAME	DATE

ILLINOIS DEPARTMENT OF TRANSPORTATION

STORM WATER POLUTION PREVENTION PLANS

FAP 586
SECTION 60R-2, 37R-1
MADISON COUNTY

DRAWN BY:

PLOT DATE: Thursday July 01, 2004 @ 2:36:17 PM

7/1/2004
Thursday July 01, 2004 @ 2:06:17 PM
c:\projects\edf6999\plan\plnd48sdgn LY=1-63
c:\projects\edf6999\plan\236ch2R1-ref LY=2,4-6,8,12,14-15,17,22,24-25,27-29,37-40,42,44,46-48,50-53,57-59
c:\projects\ref\topo8RBSdgn LY=4-6,8,12,14-15,17,22,24-25,27-29,37-40,42,44,46-48,50-53,57-59
c:\projects\edf6999\plan\236ch2R1-ref LY=2,4-6,8,12,14-15,17,20,22,24-25,27-29,35,37-40,42,44,46-48,50-53,57-59
c:\projects\ref\rline813sdgn LY=2,4-6,8,12,14-15,17,20,22,24-25,27-29,35,37-40,42,44,46-48,50-53,57-59