F.A. RTE.	SECTION	COUNTY	TOTAL SHEETS	SHEET NO.
586	60R-2, 37R-1	MADISON	502	309
STA.	TO STA.			
CONTRACT NO. 76301				

FINAL SURVEY NOTE BOOK	NO.	BY	DATE
		SURVEYED	
		PLOTTED	
		XSECTIONS	
		AREAS	
		AREAS CHECKED	
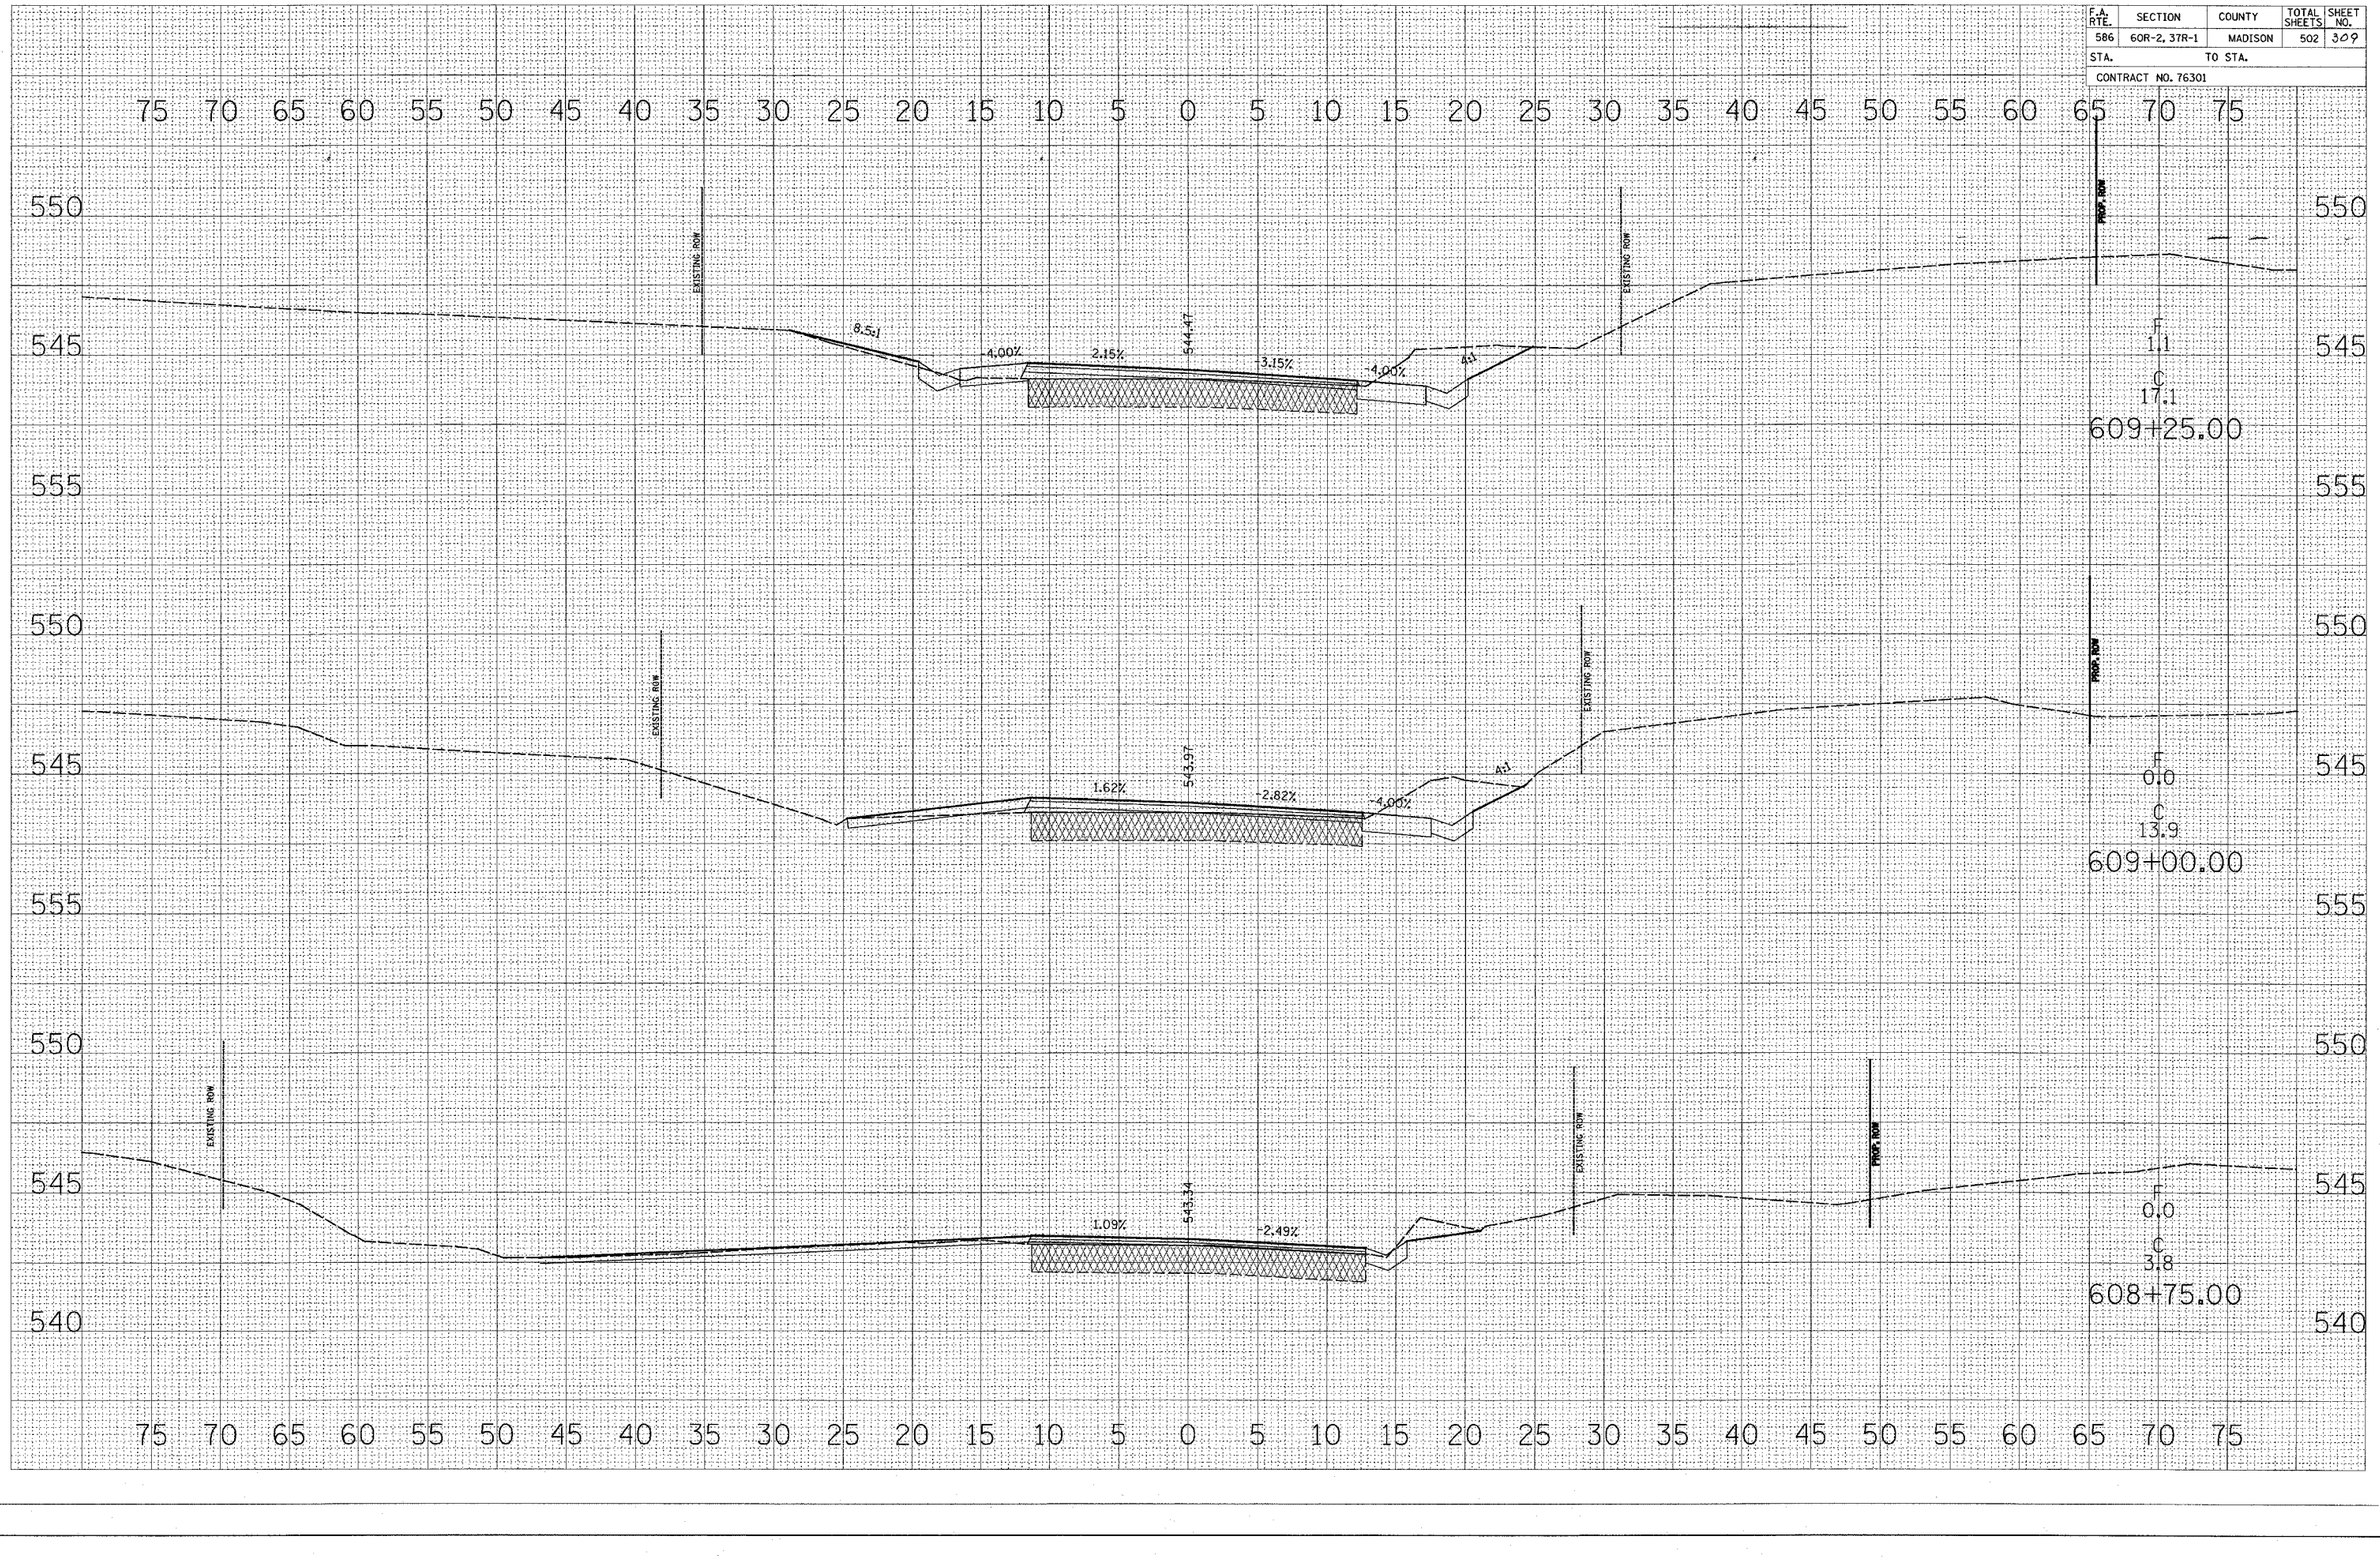
ORIGINAL SURVEY NOTE BOOK	NO.	BY	DATE
		SURVEYED	
		PLOTTED	
		XSECTIONS	
		AREAS	
		AREAS CHECKED