F.A. RTE.	SECTION	COUNTY	TOTAL SHEETS	SHEET NO.
586	60R-2, 37R-1	MADISON	502	316
STA.	TO STA.			
CONTRACT NO. 76301				

FINAL SURVEY	NOTE BOOK	NO.
SURVEYED		BY
PLOTTED		DATE
TYPED AT		
AREAS		
AREAS CHECKED		
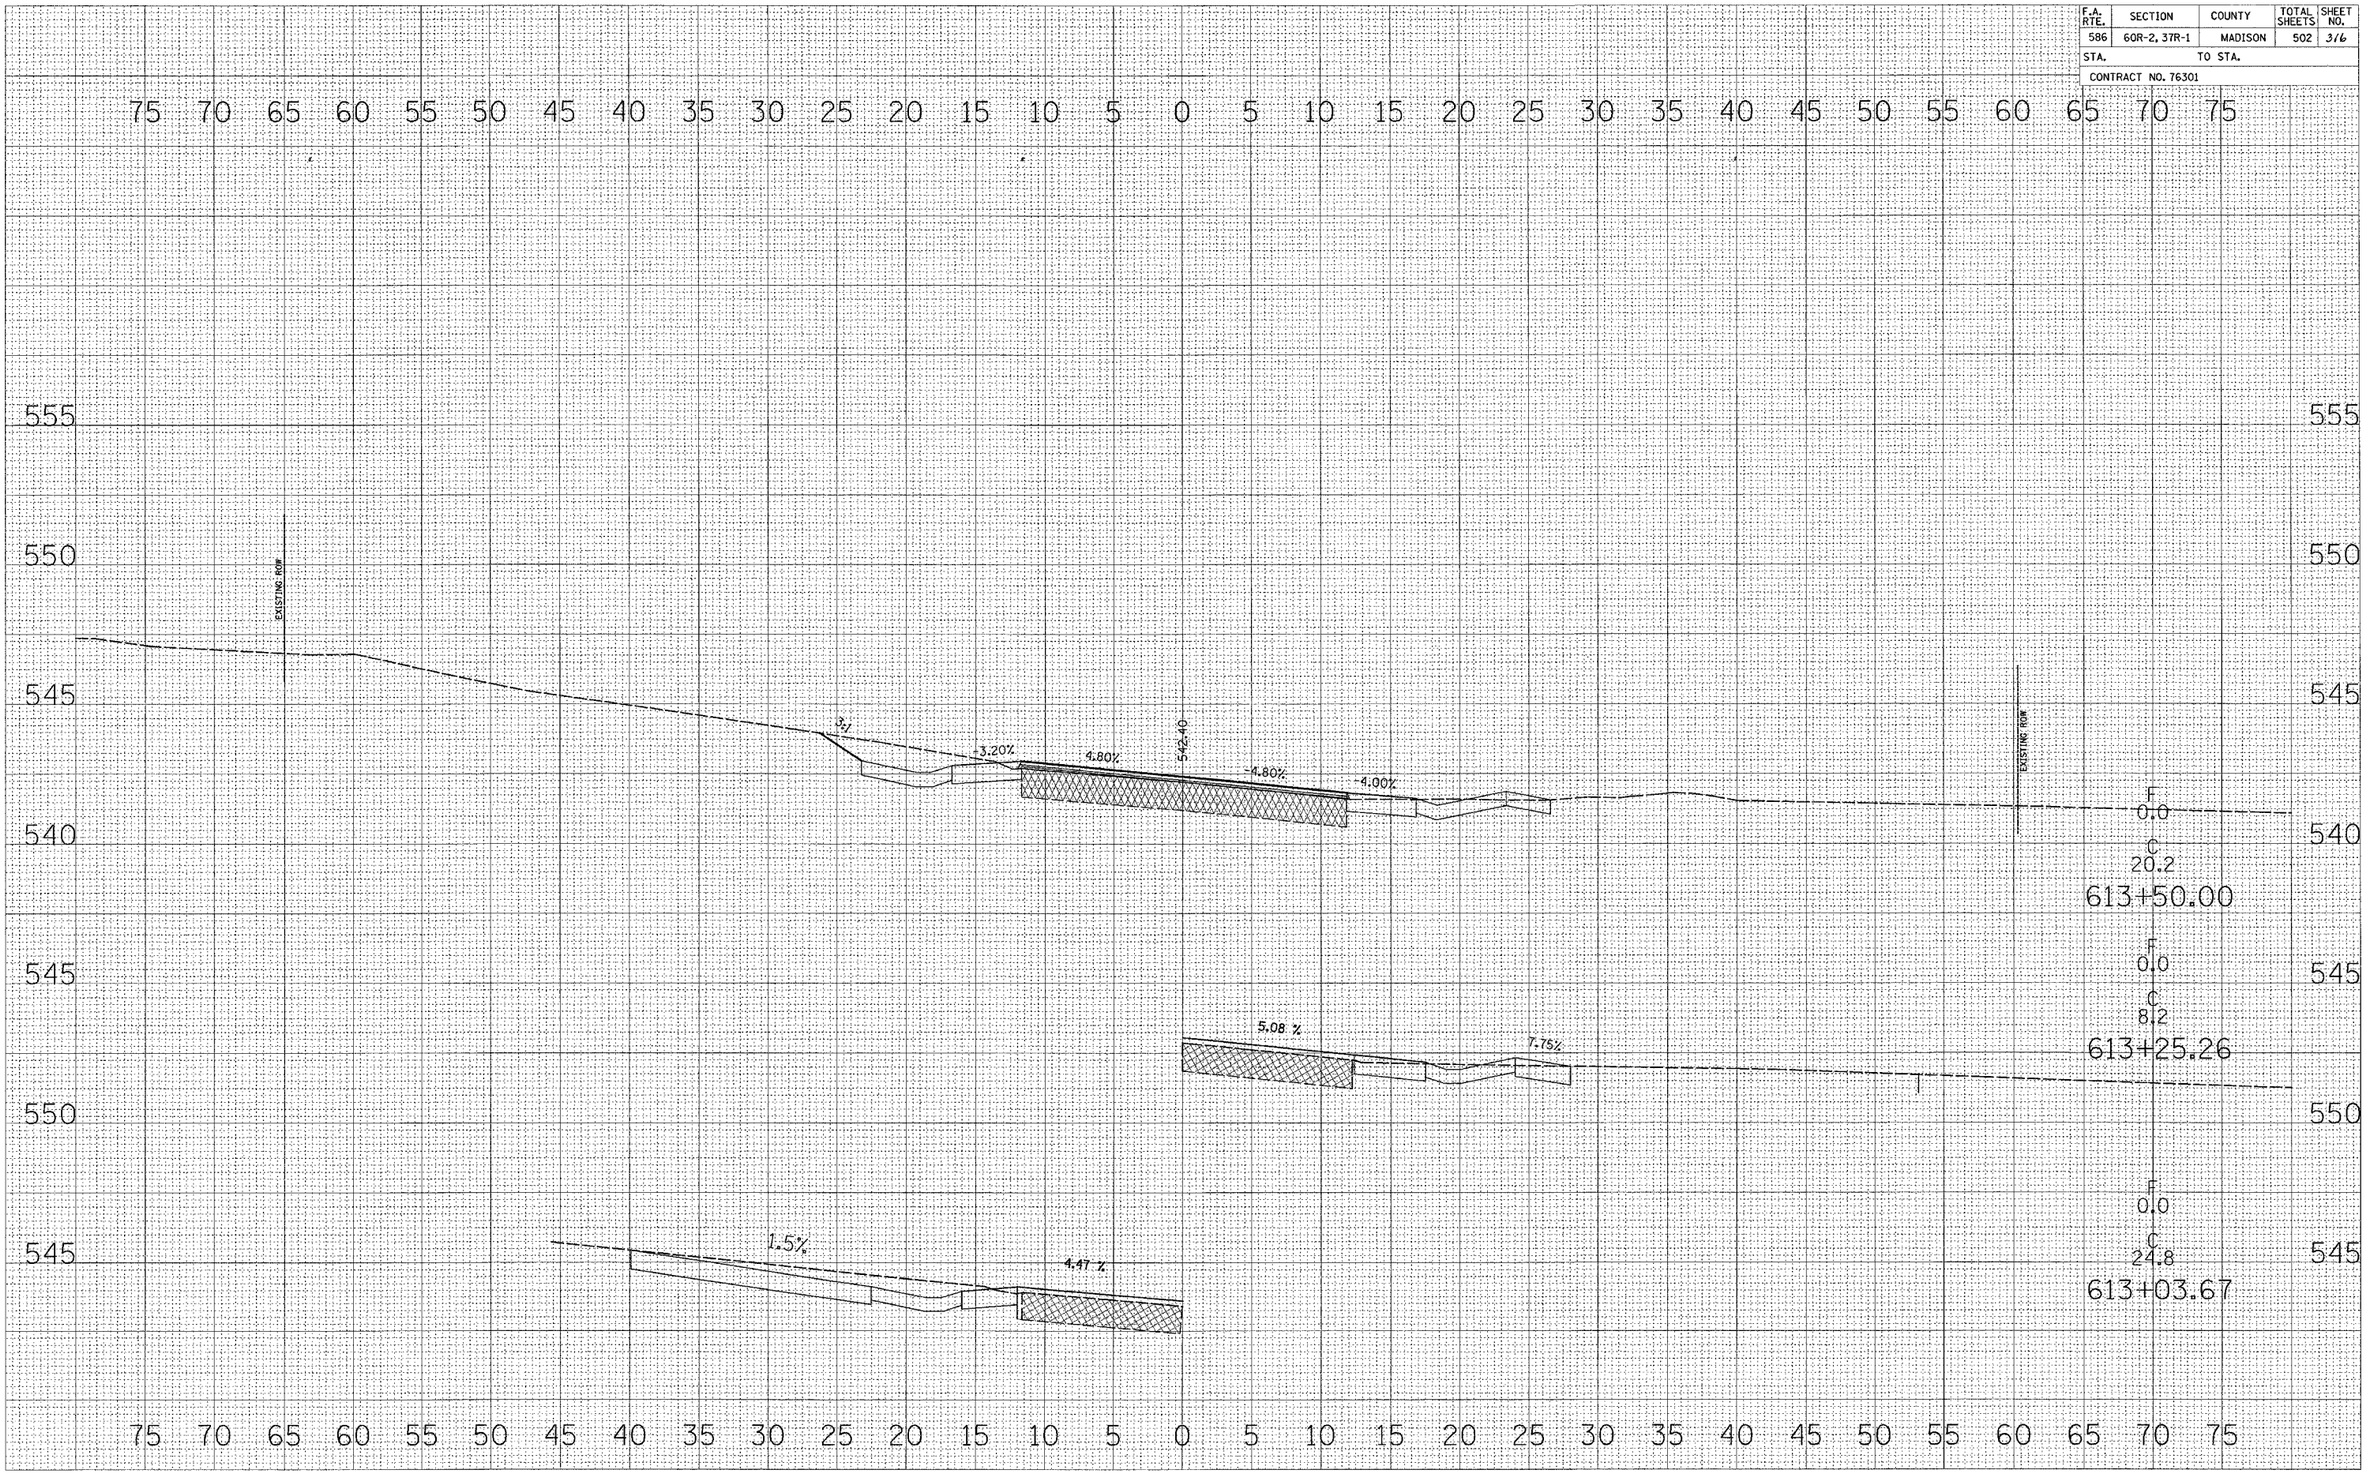
ORIGINAL SURVEY	NOTE BOOK	NO.
SURVEYED		BY
PLOTTED		DATE
TYPED AT		
AREAS		
AREAS CHECKED