F.A. RTE.	SECTION	COUNTY	TOTAL SHEETS	SHEET NO.
586	60R-2, 37R-1	MADISON	502	241
STA.	TO STA.			
CONTRACT NO. 76301				

FINAL SURVEY	BY	DATE
NOTE BOOK	SURVEYED	
	PLOTTED	
	TYPED LEGAL AREAS	
NO.	AREAS CHECKED	
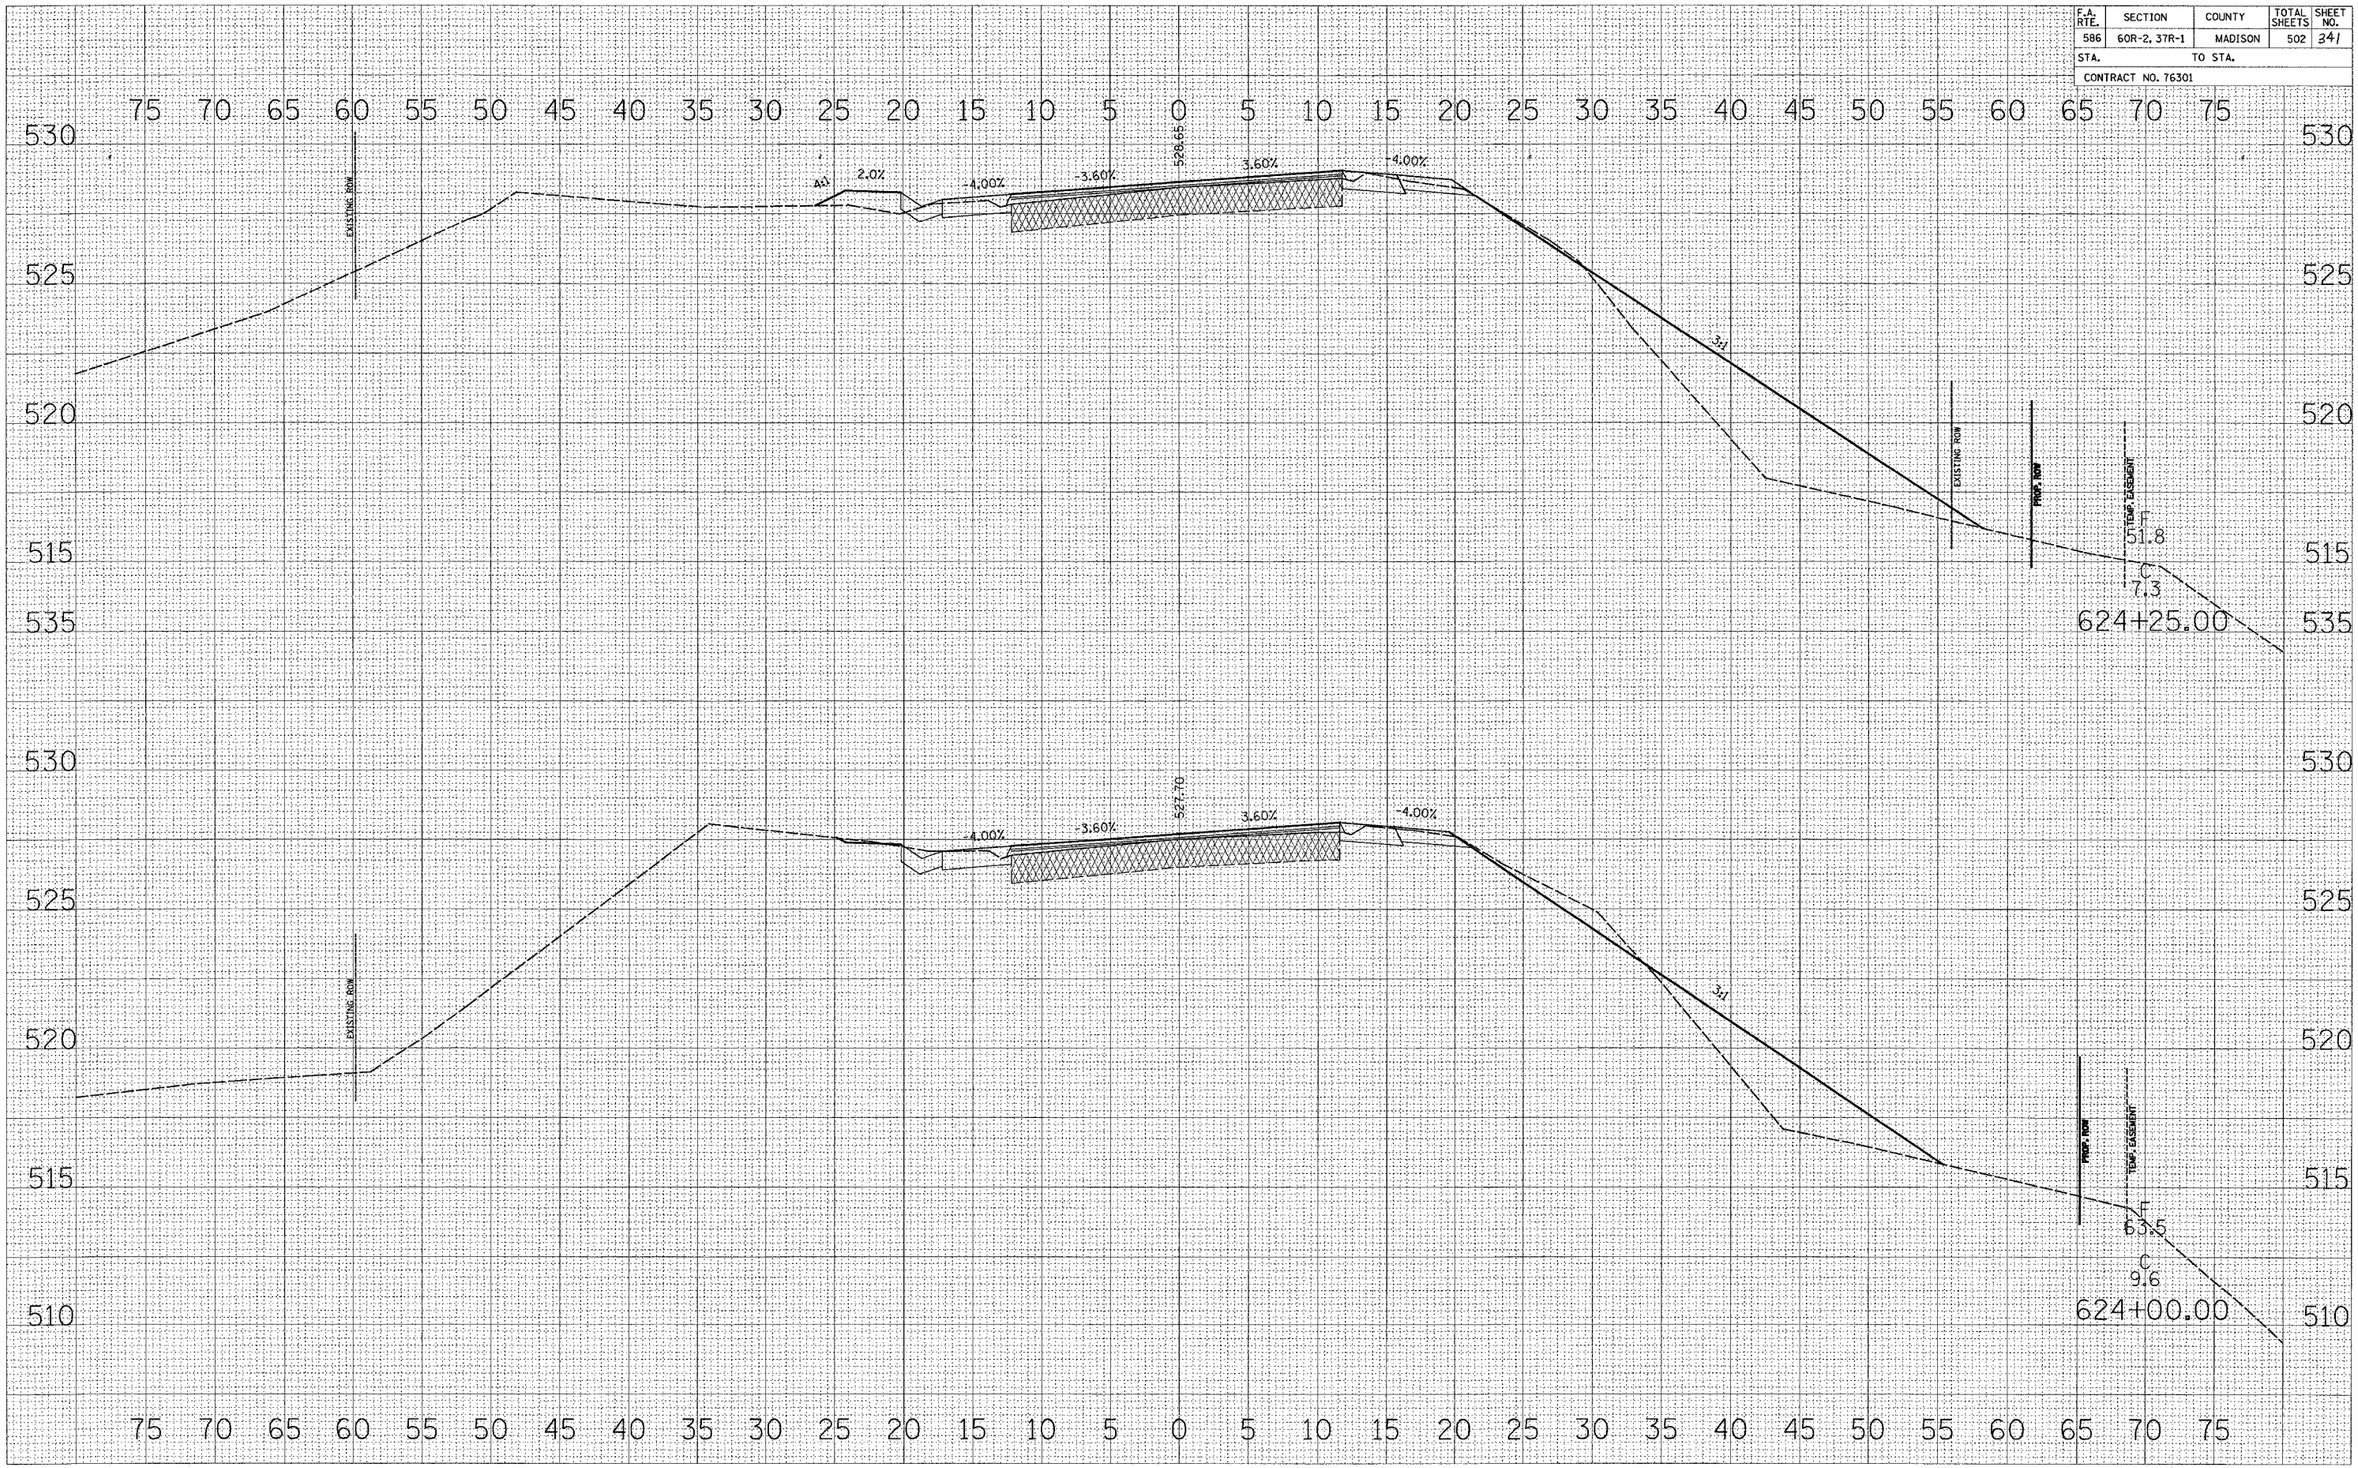
ORIGINAL SURVEY	BY	DATE
NOTE BOOK	SURVEYED	
	PLOTTED	
	TYPED LEGAL AREAS	
NO.	AREAS CHECKED