F.A. RTE.	SECTION	COUNTY	TOTAL SHEETS	SHEET NO.
586	60R-2, 37R-1	MADISON	502	454
STA.	TO STA.			
CONTRACT NO. 76301				

ORIGINAL SURVEY	BY	DATE
FINAL SURVEY		
NOTE BOOK		
NO.		
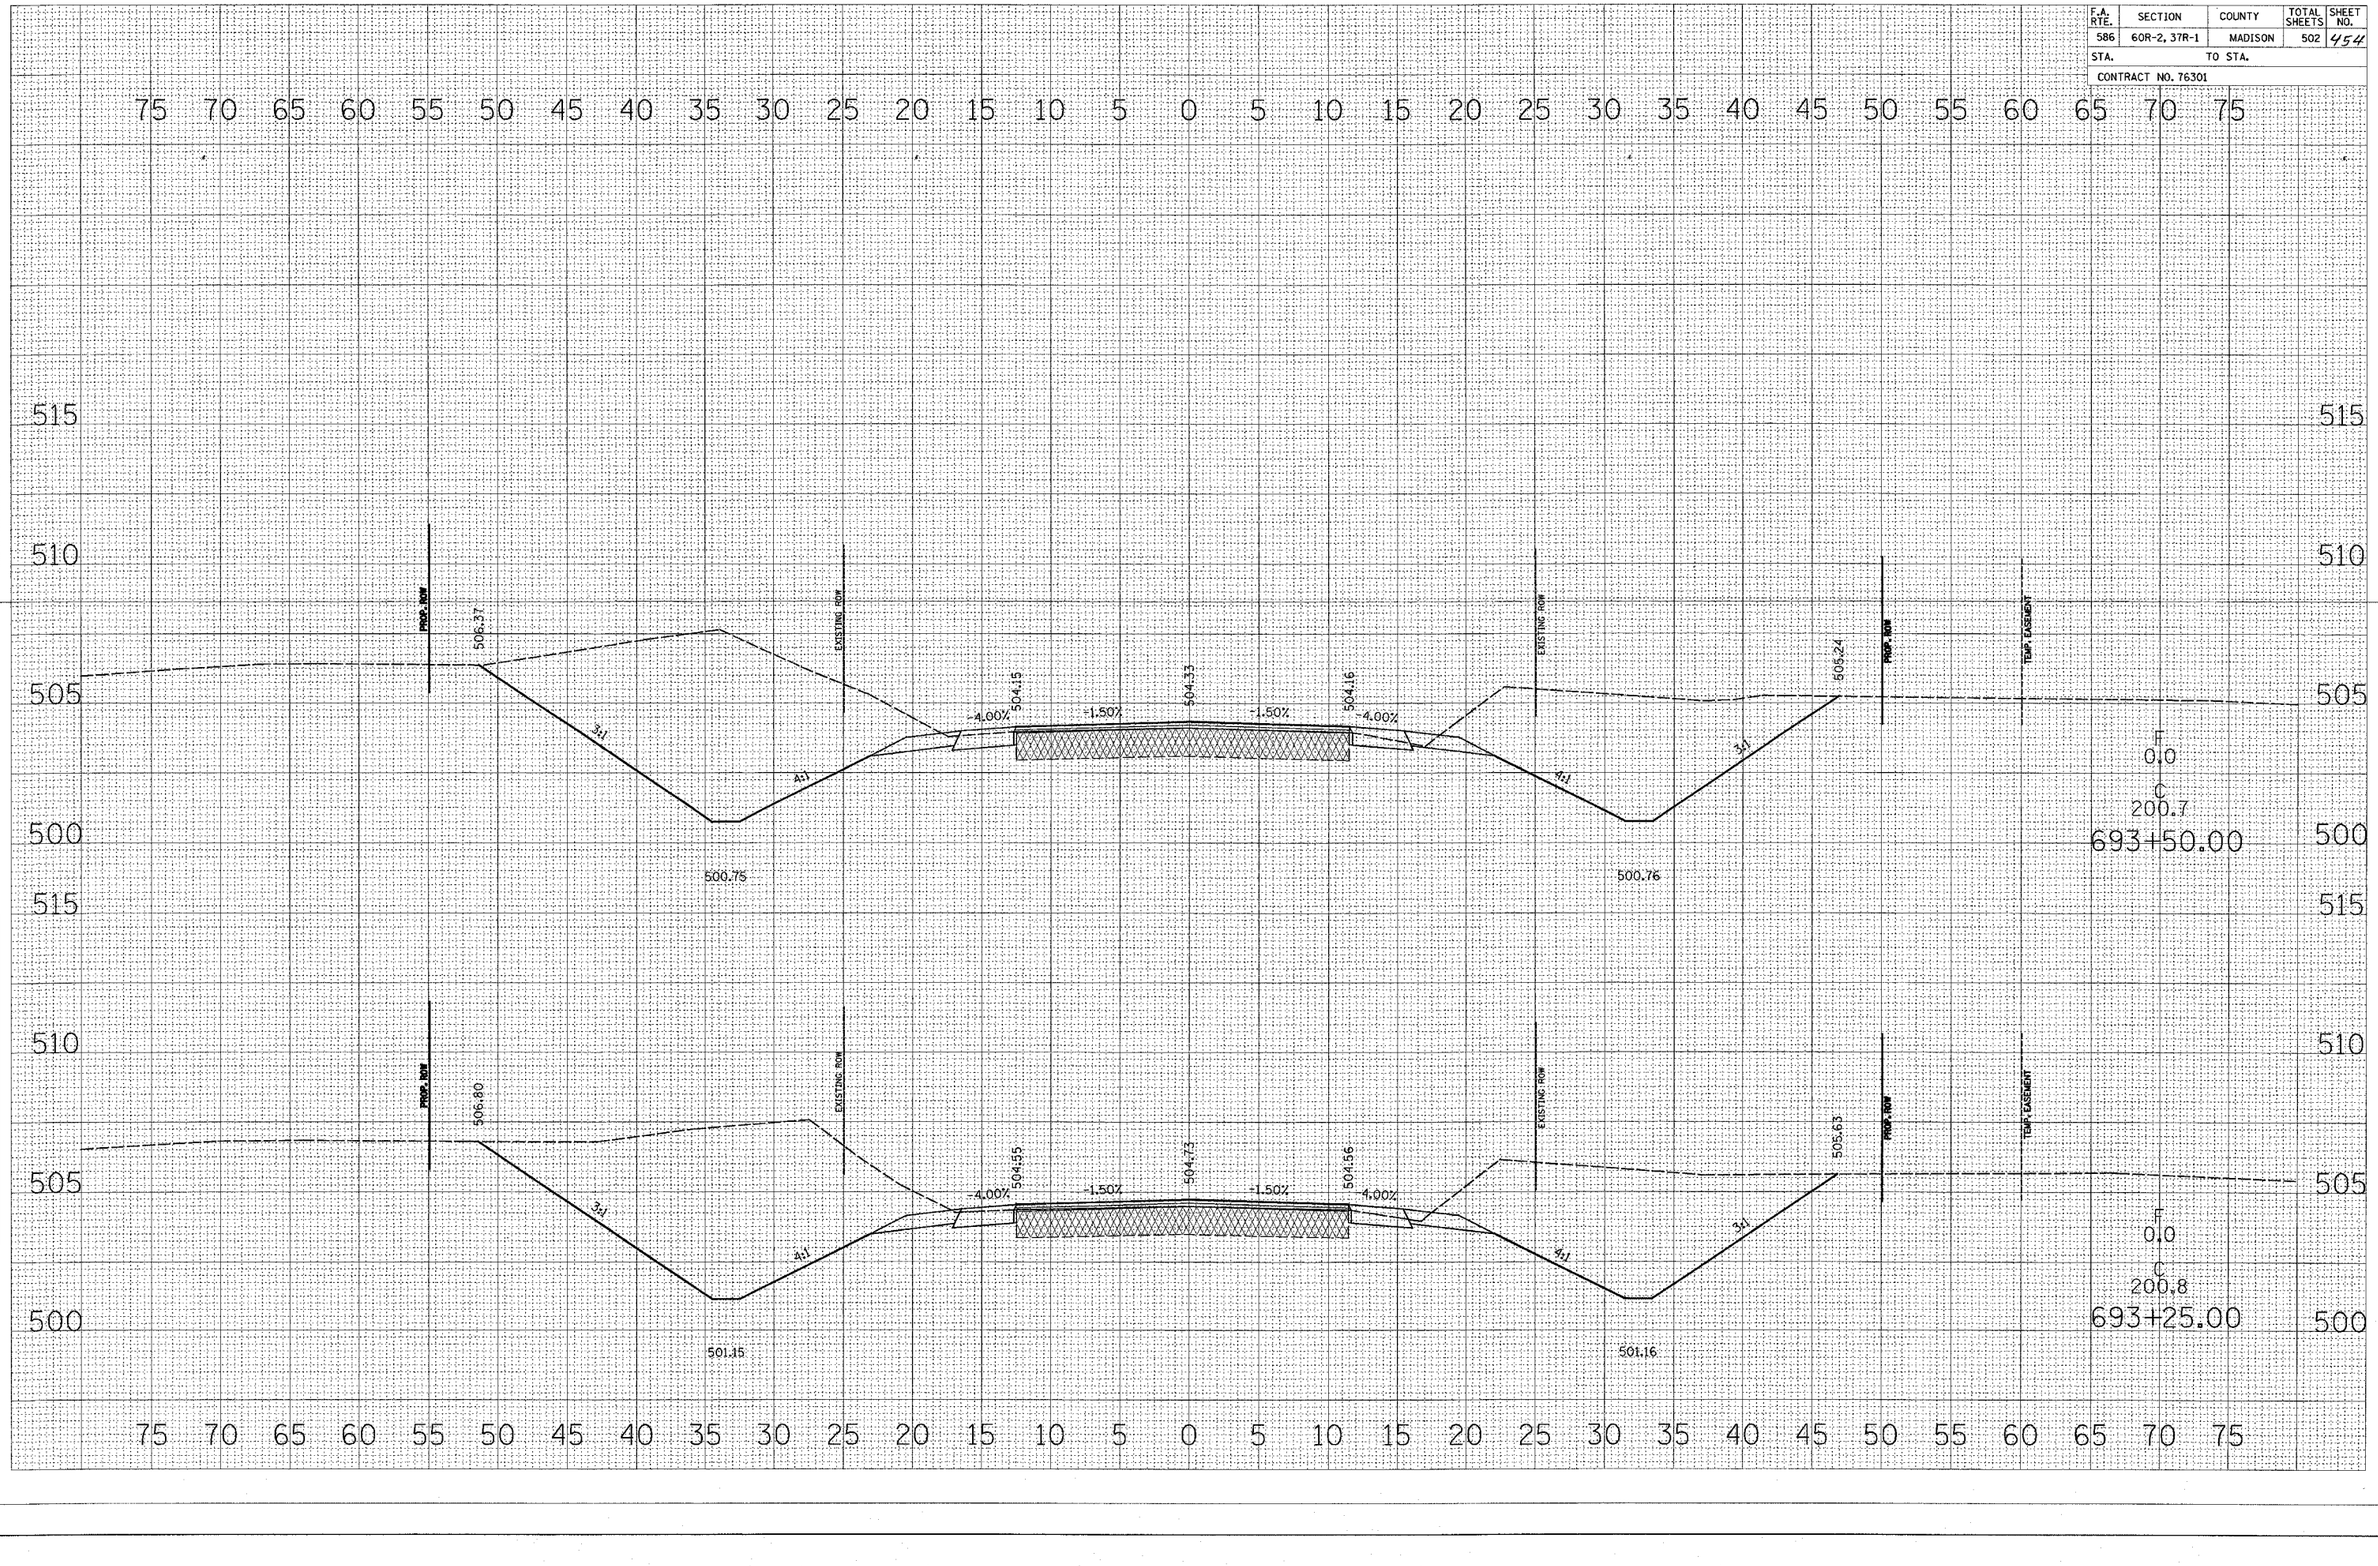
SURVEYED
PLOTTED
TEMPLATE
AREAS
AREAS CHECKED