RTE. NO.	SECTION	COUNTY	TOTAL SHEETS	SHEET NO.
*	02-00001-05-BT	DuPAGE	113	12
STA. 127+00		TO STA. 150+80.09		
FED. ROAD DIST. NO.	ILLINOIS	FED. AID PROJECT		

*SOUTHERN DUPAGE REGIONAL TRAIL
GREENE VALLEY SPUR

CONTRACT NO. 83775

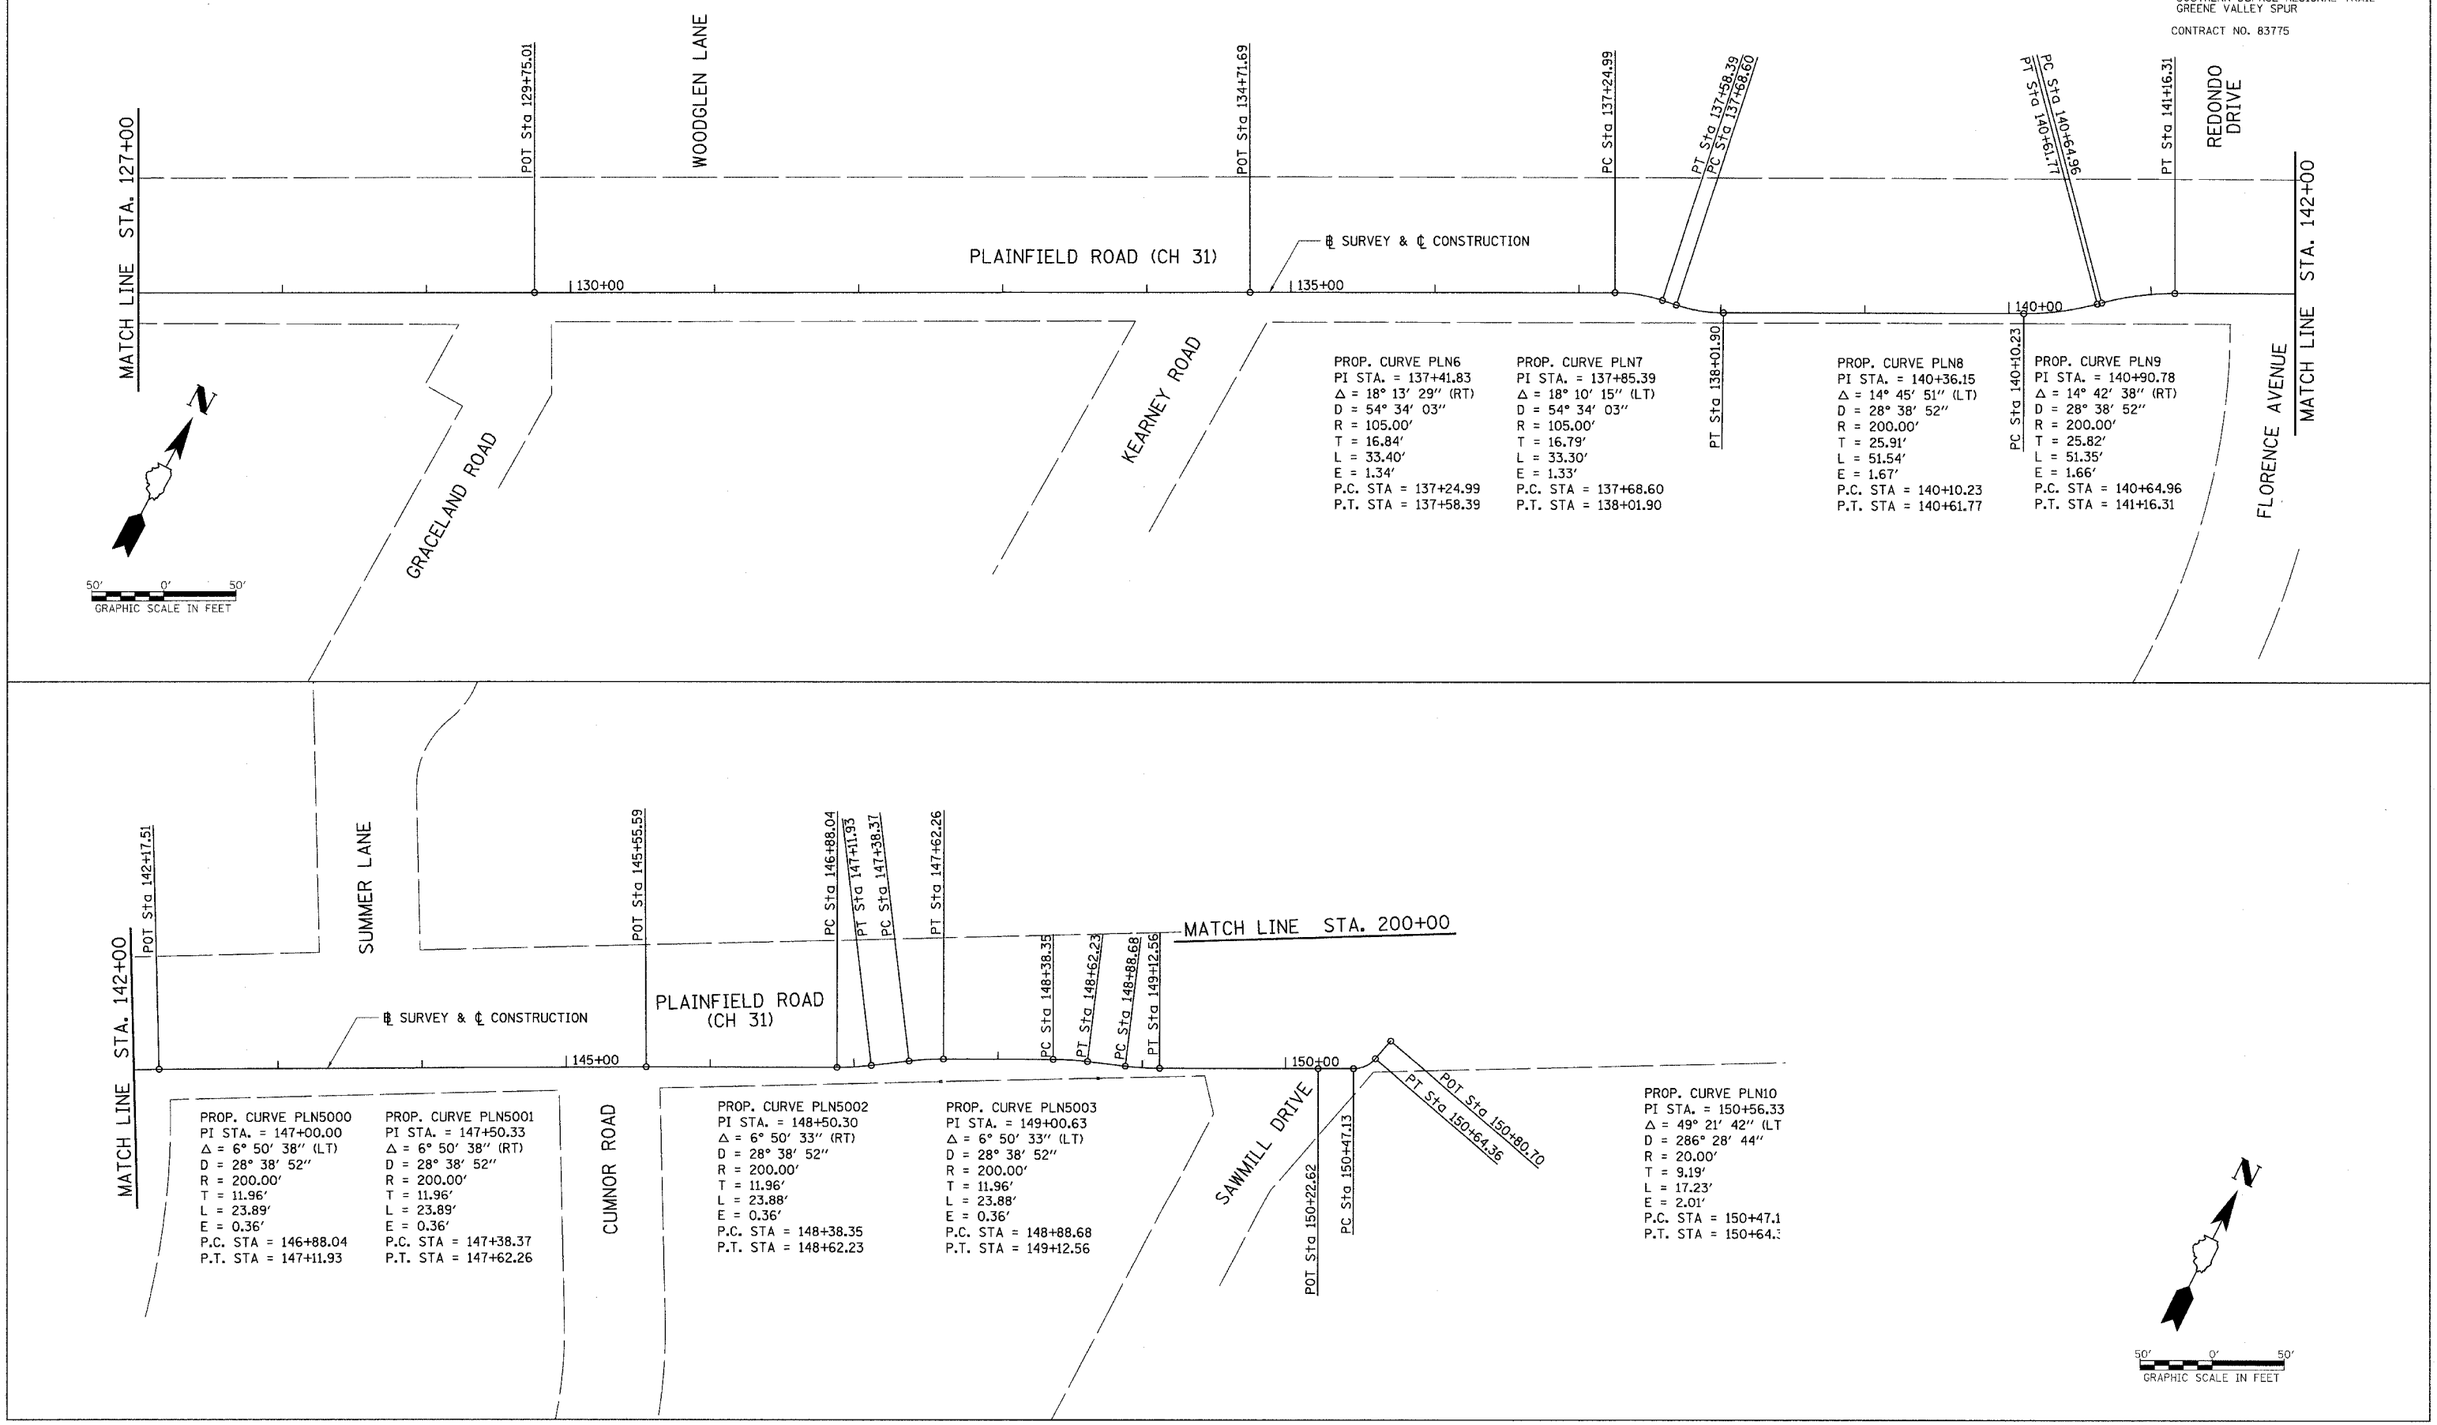

2247A002

PLAINFIELD ROAD (CH 31) TRAIL, SEC 02-00001-05-BT, ALIGNMENT PLAN, STA. 127+00 TO STA. 150+80.09