RTE. NO.	SECTION	COUNTY	TOTAL SHEETS	SHEET NO.
CH 6	02-00001-05-BT	DuPAGE	113	33
STA. 124+00		TO STA. 130+00		
FED. ROAD DIST. NO.	ILLINOIS	FED. AID PROJECT		

•SOUTHERN DuPAGE REGIONAL TRAIL
GREENE VALLEY SPUR

CONTRACT NO. 83775

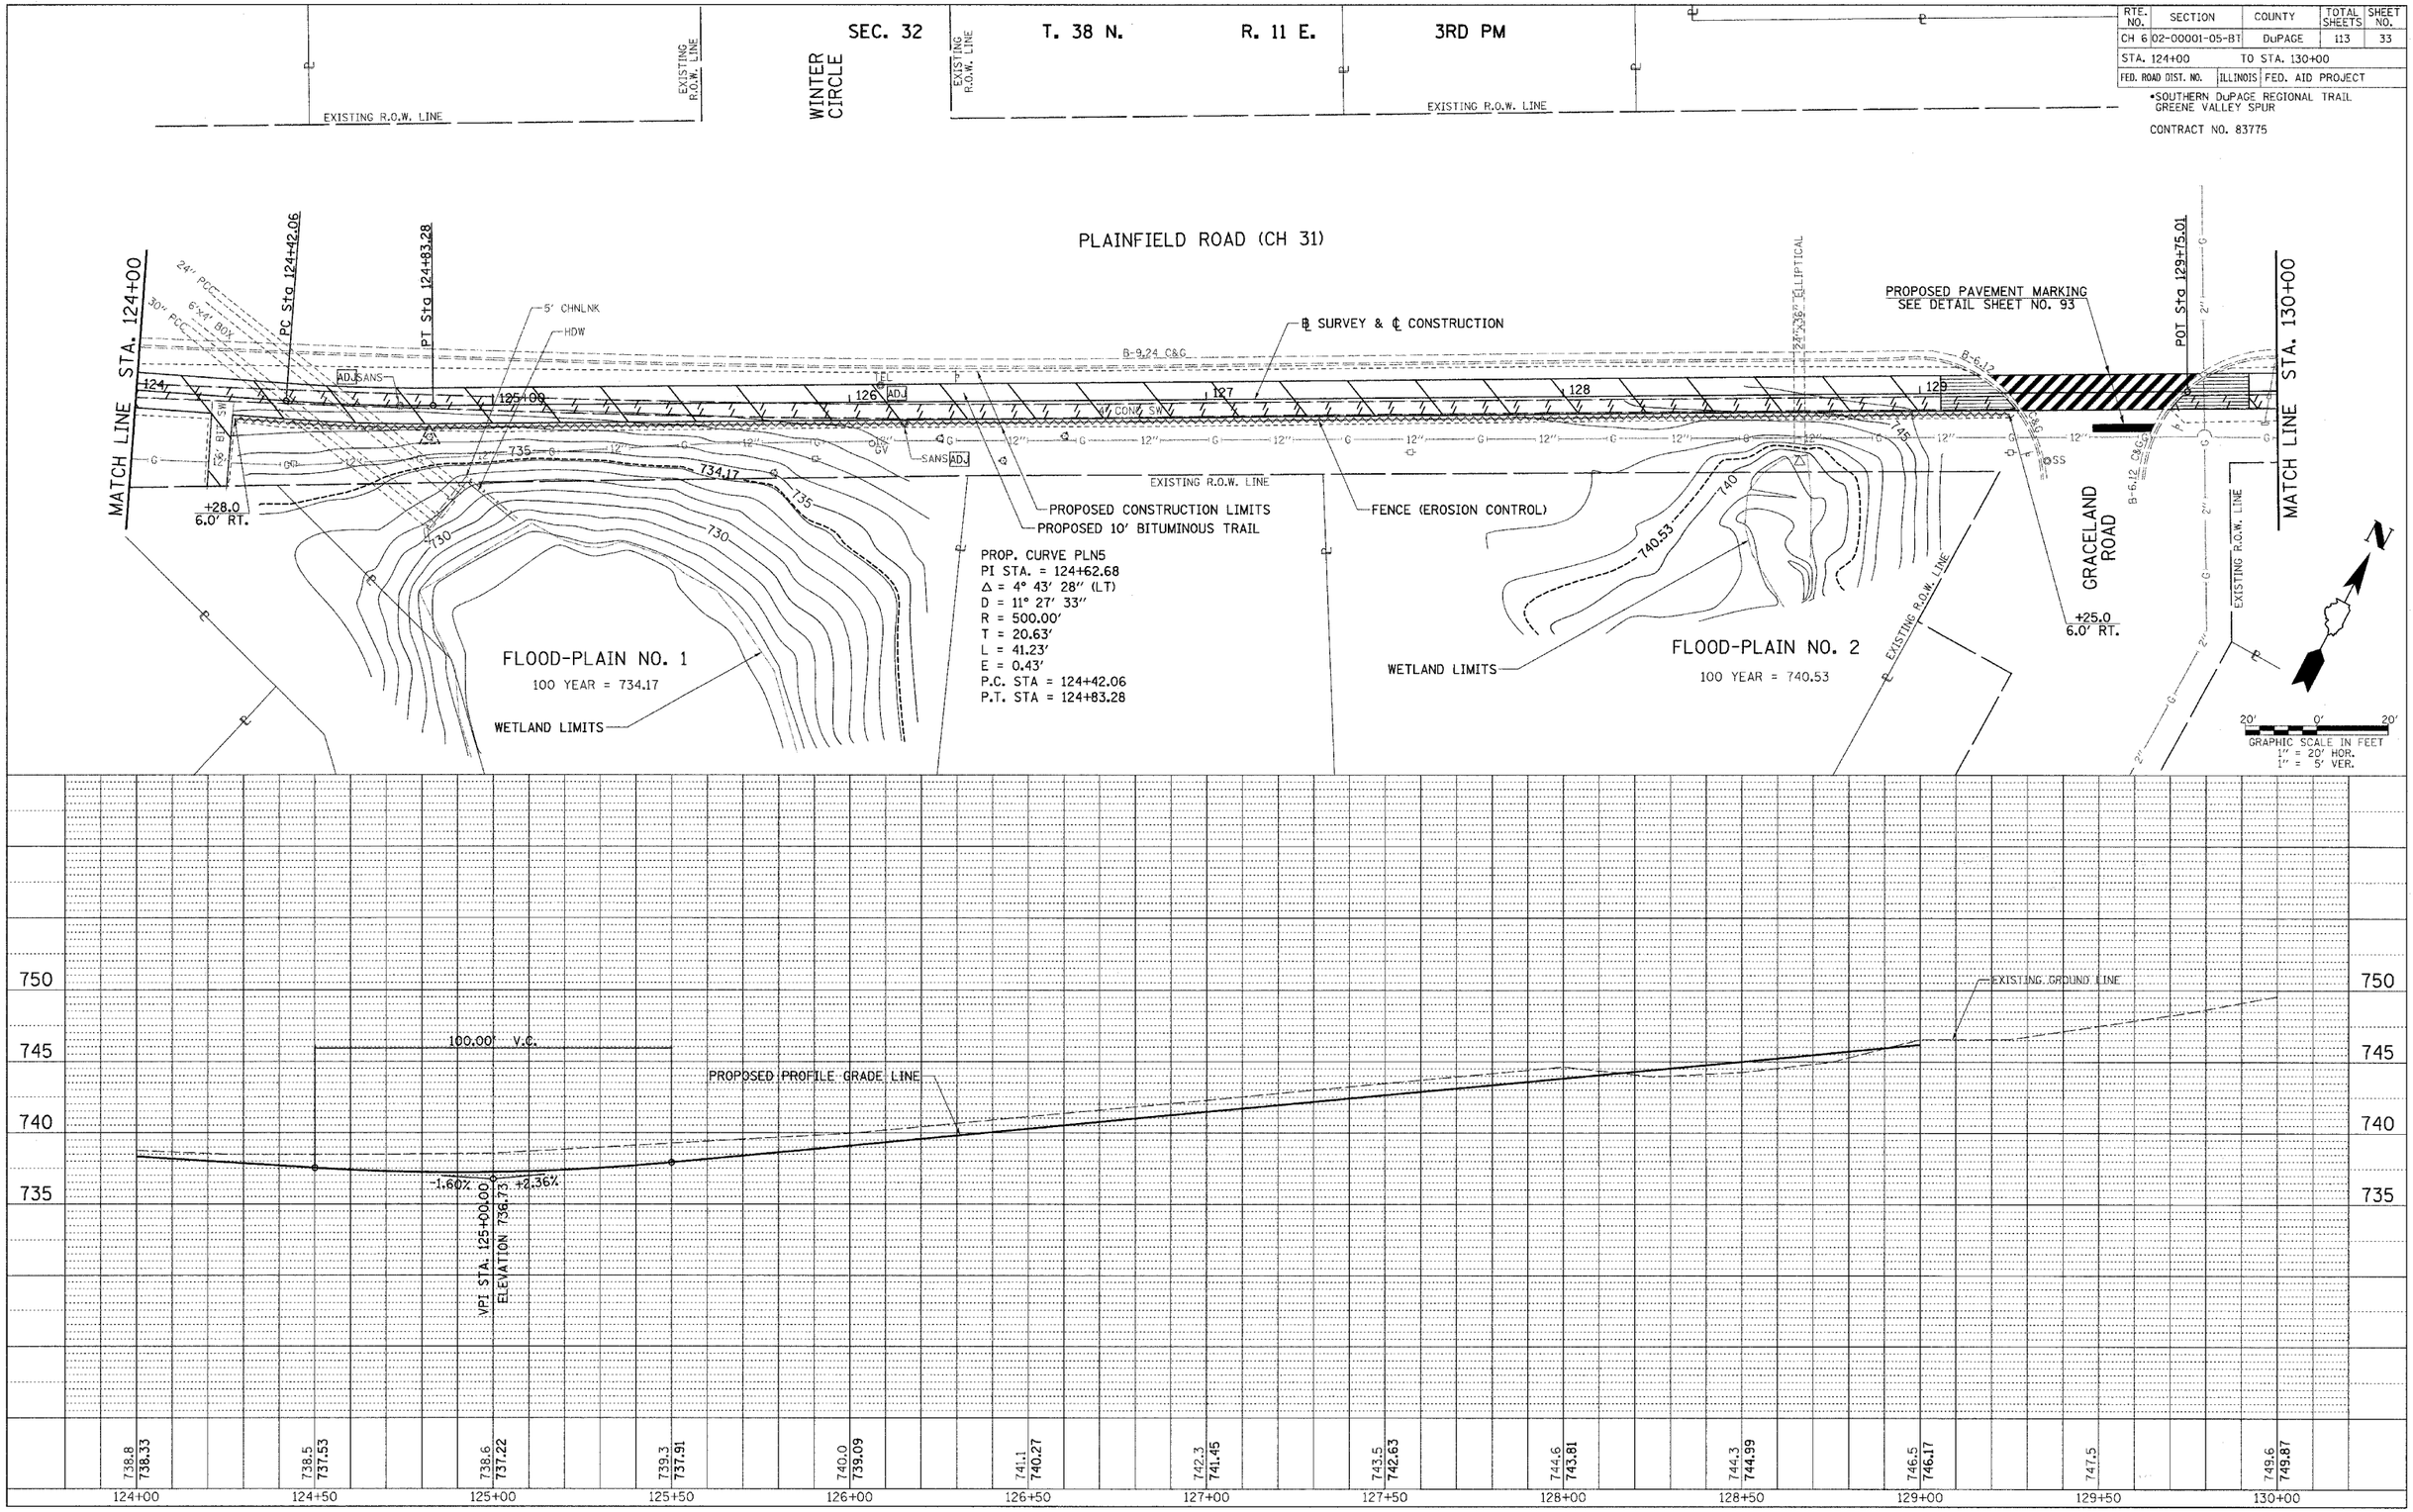

PLAN
SURVEYED
PLOTTED
ALIGNMENT CHECKED
RT. OF WAY CHECKED
CADD FILE NAME
NOTE BOOK
NO.
BY
DATE

PROFILE
SURVEYED
PLOTTED
GRADES CHECKED
B.M. NOTED
STRUCTURE NOTATNS CHKD
NOTE BOOK
NO.
BY
DATE

2247P005

PLAINFIELD ROAD (CH 31) TRAIL, SEC 02-00001-05-BT, PAVEMENT MARKING, DRAINAGE AND PLAN & PROFILE, STA. 124+00 TO STA. 130+00