RTE. NO.	SECTION	COUNTY	TOTAL SHEETS	SHEET NO.
*	02-00001-05-BT	DuPAGE	113	36
STA. 142+00		TO STA. 148+00		
FED. ROAD DIST. NO.	ILLINOIS	FED. AID PROJECT		

*SOUTHERN DuPAGE REGIONAL TRAIL
GREENE VALLEY SPUR

CONTRACT NO. 83775

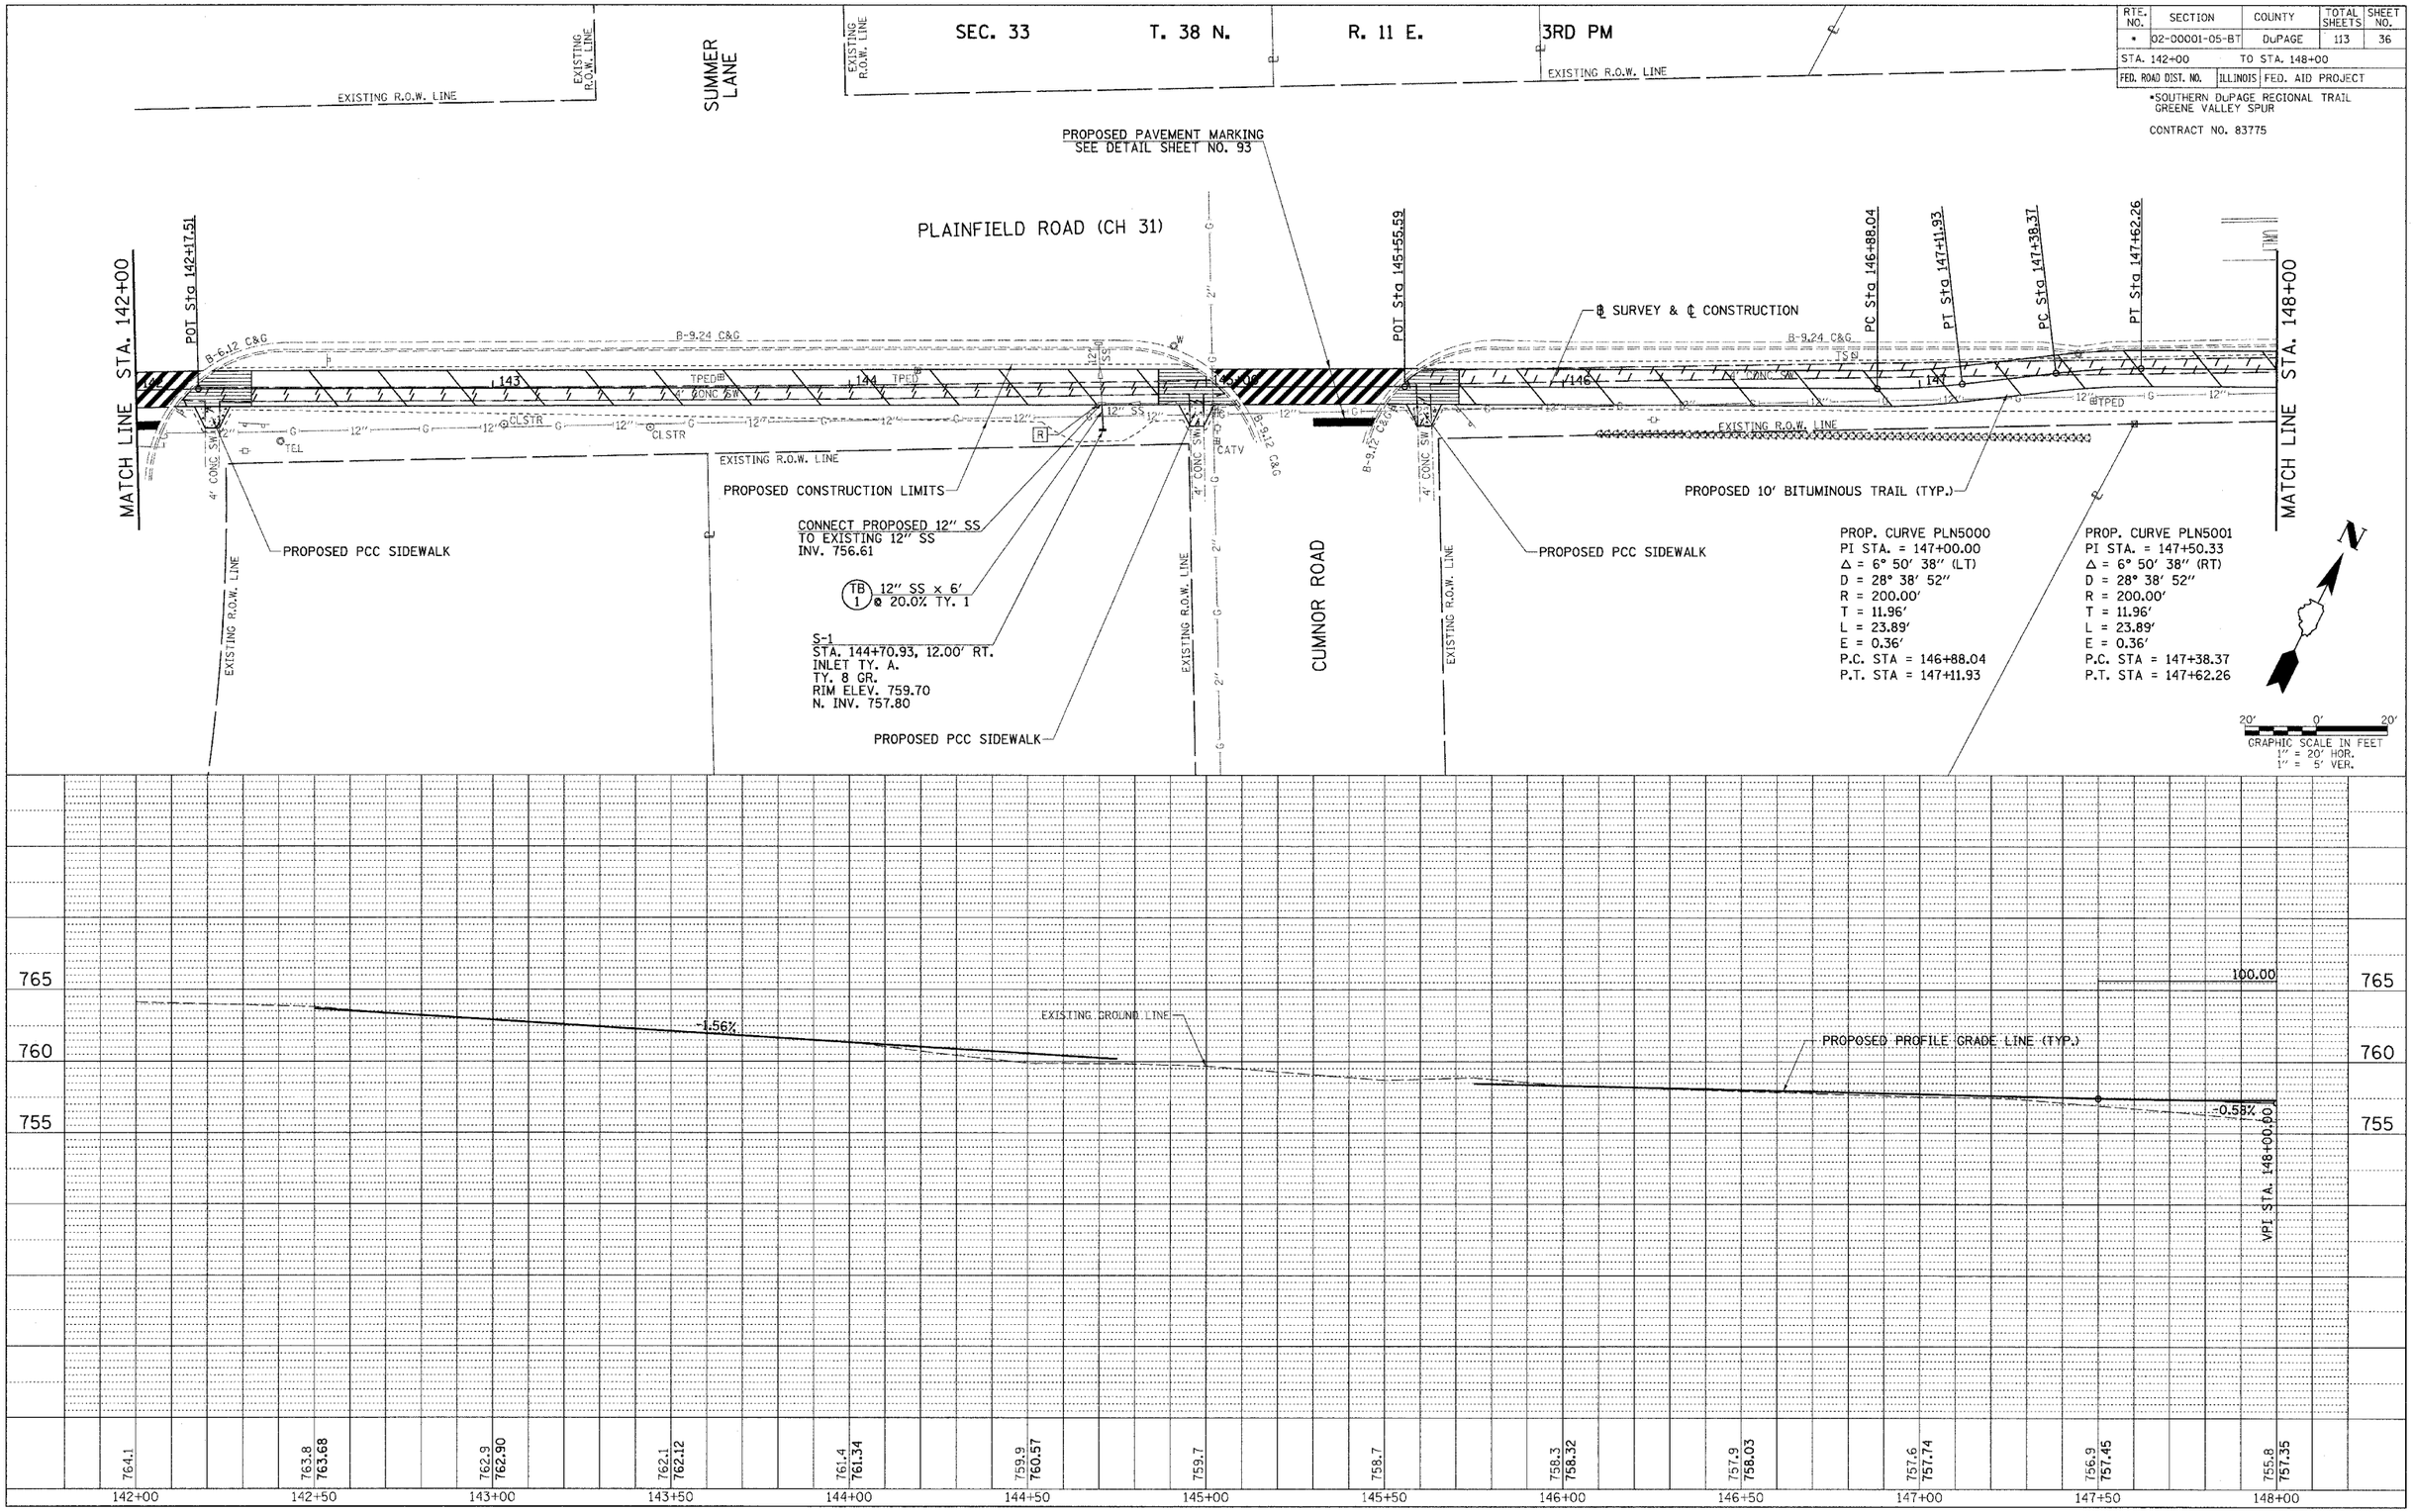

PLAN — NOTE BOOK NO. — SURVEYED — PLOTTED — ALIGNMENT CHECKED — RT. OF WAY CHECKED — CADD FILE NAME — BY — DATE

PROFILE — NOTE BOOK NO. — SURVEYED — PLOTTED — GRADES CHECKED — B.M. NOTED — STRUCTURE NOTAT'NS CHK'D — BY — DATE

2247P008

PLAINFIELD ROAD (CH 31) TRAIL, SEC 02-00001-05-BT, PAVEMENT MARKING, DRAINAGE AND PLAN & PROFILE, STA. 142+00 TO STA. 148+00