RTE. NO.	SECTION	COUNTY	TOTAL SHEETS	SHEET NO.
•	02-00001-05-BT	DuPAGE	113	42
STA. 400+00		TO STA. 406+00		
FED. ROAD DIST. NO.	ILLINOIS	FED. AID PROJECT		

•SOUTHERN DuPAGE REGIONAL TRAIL
GREENE VALLEY SPUR

CONTRACT NO. 83775

SEC. 28 T. 38 N. R. 11 E. 3RD PM

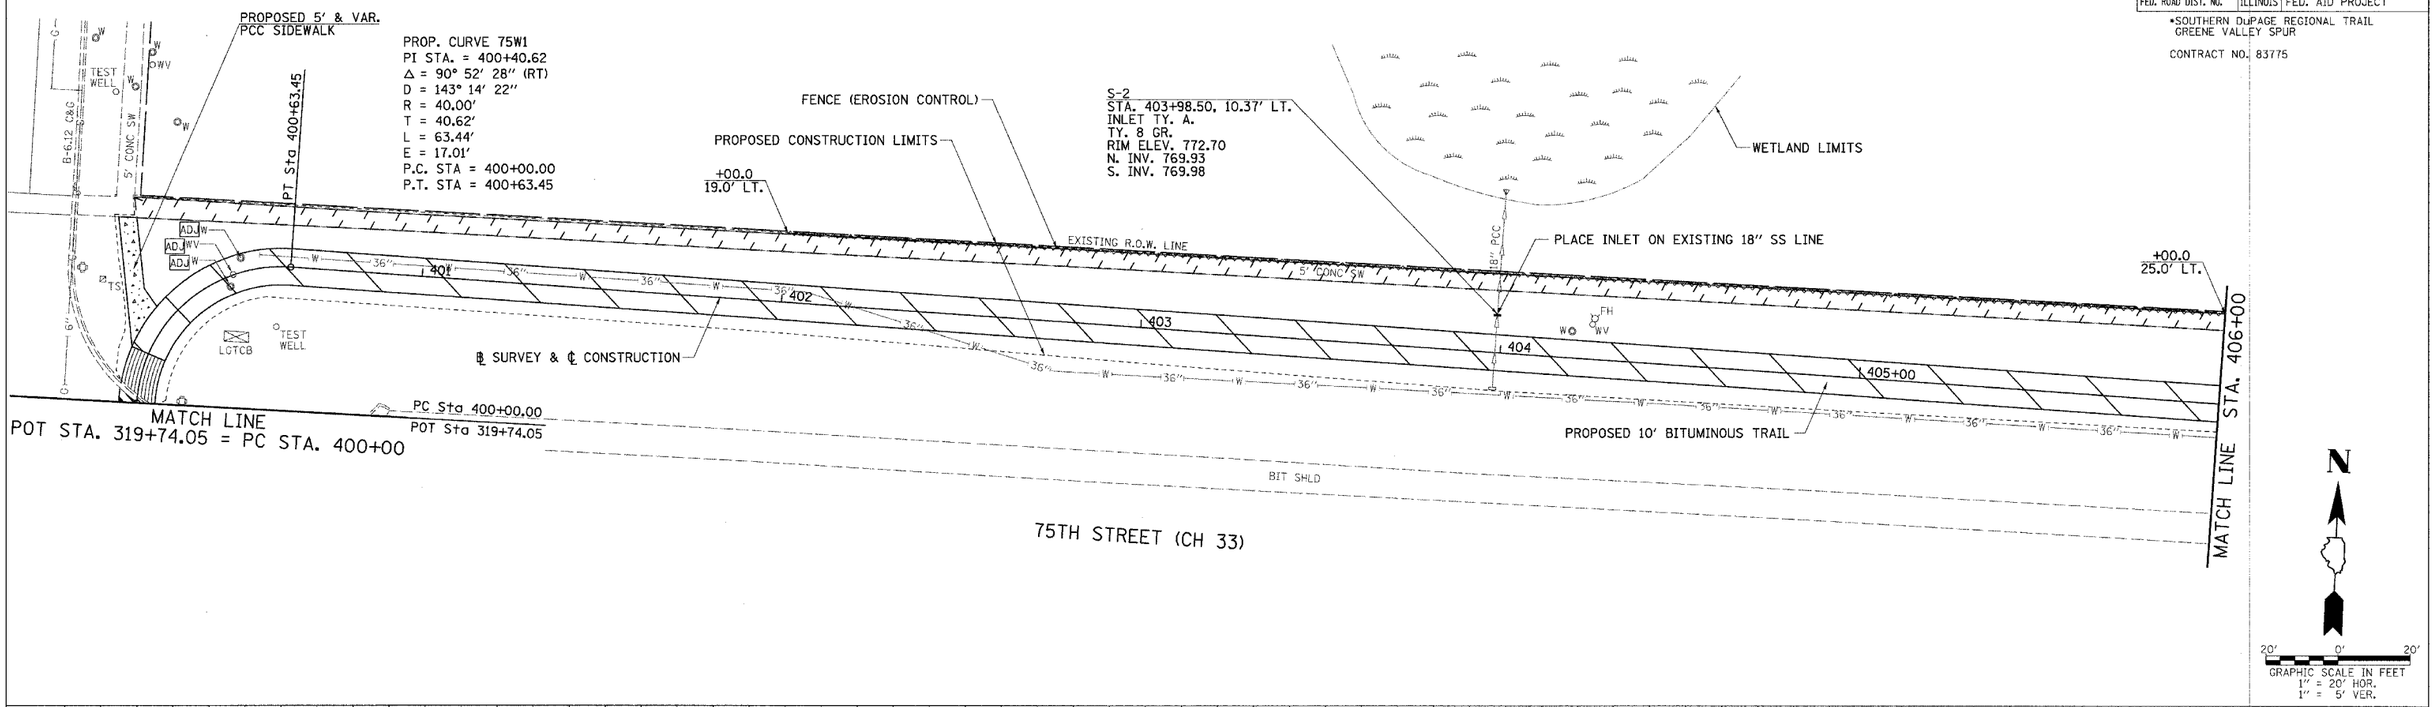

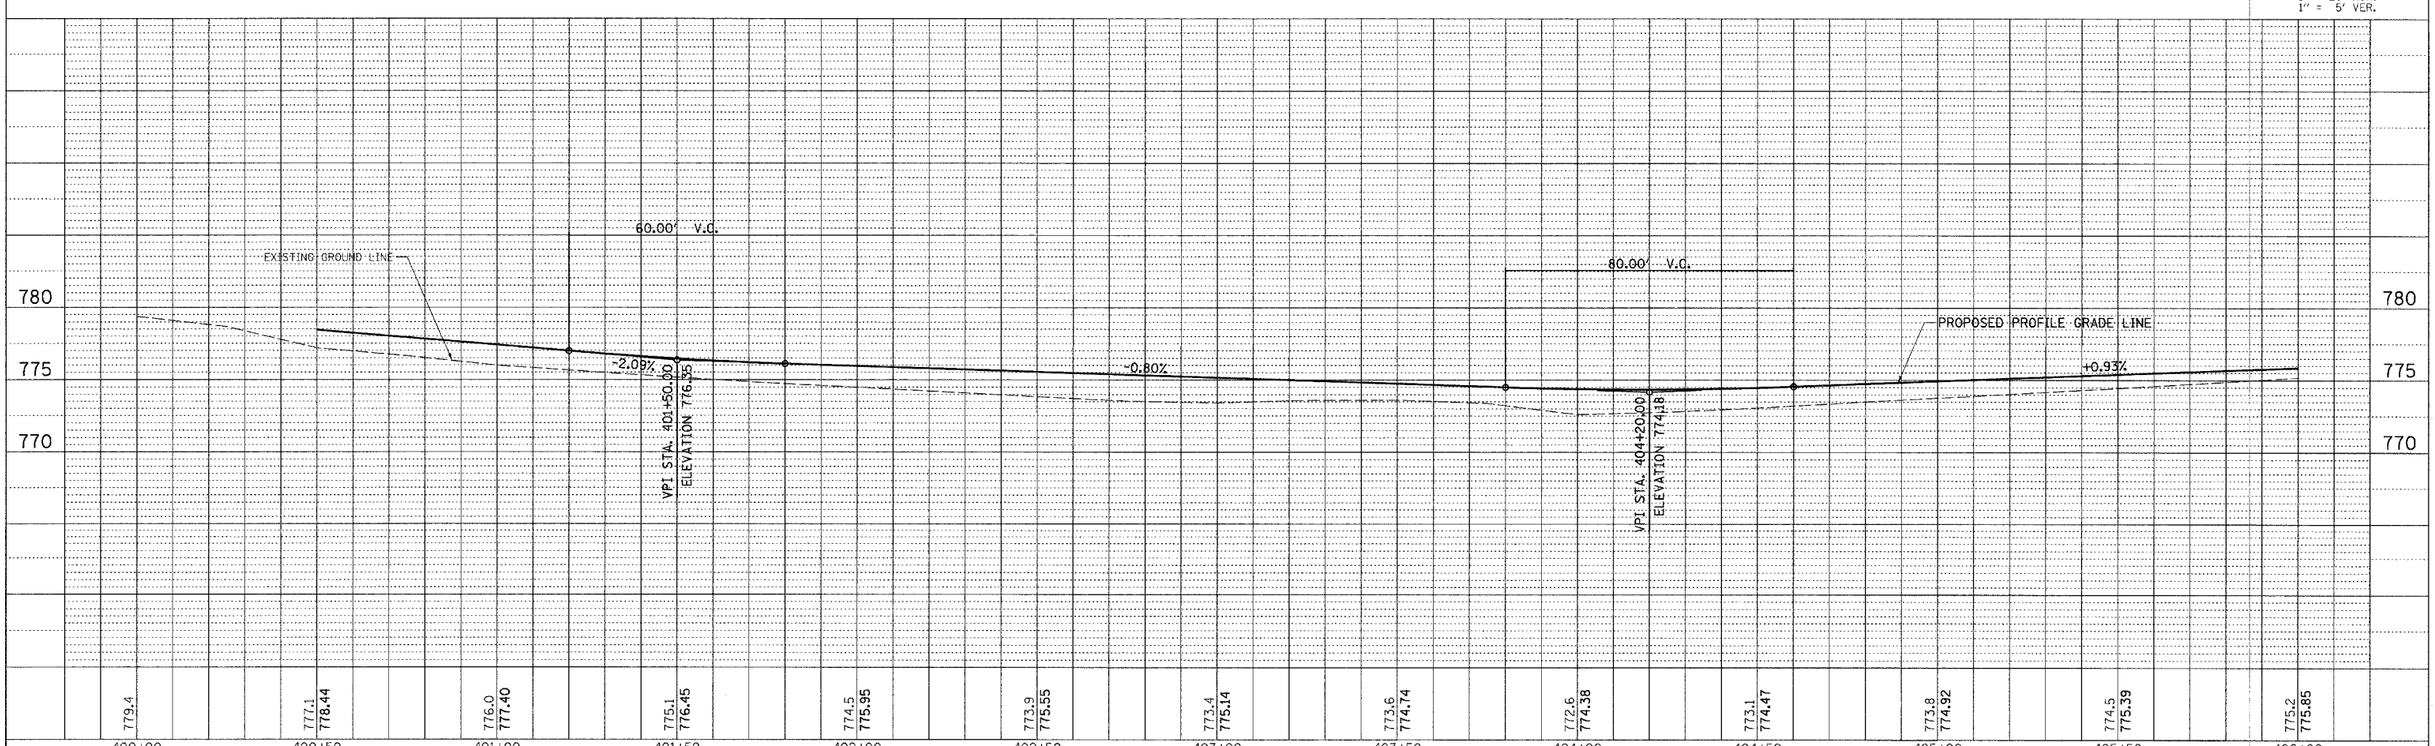

PLAN — SURVEYED / PLOTTED / ALIGNMENT CHECKED / RT. OF WAY CHECKED / CADD FILE NAME — NOTE BOOK NO. — BY — DATE

PROFILE — SURVEYED / PLOTTED / GRADES CHECKED / B.M. NOTED / STRUCTURE NOTAT'NS CHKD — NOTE BOOK NO. — BY — DATE

2247P014

75TH STREET (CH 33) TRAIL, SEC 02-00001-05-BT, PAVEMENT MARKING, DRAINAGE AND PLAN & PROFILE, STA. 400+00 TO STA. 406+00