RTE. NO.	SECTION	COUNTY	TOTAL SHEETS	SHEET NO.
*	02-00001-05-BT	DuPAGE	113	57
STA. 536+00		TO STA. 542+00		
FED. ROAD DIST. NO.	ILLINOIS	FED. AID PROJECT		

*SOUTHERN DuPAGE REGIONAL TRAIL
GREENE VALLEY SPUR

CONTRACT NO. 83775

SEC. 27 T. 38 N. R. 11 E. 3RD PM

PROP. CURVE 75E21
PI STA. = 536+77.13
Δ = 11° 24′ 25″ (LT)
D = 19° 05′ 55″
R = 300.00′
T = 29.96′
L = 59.73′
E = 1.49′
P.C. STA = 536+47.17
P.T. STA = 537+06.89

PROP. CURVE 75E22
PI STA. = 537+36.87
Δ = 11° 24′ 13″ (RT)
D = 19° 05′ 55″
R = 300.00′
T = 29.95′
L = 59.71′
E = 1.49′
P.C. STA = 537+06.92
P.T. STA = 537+66.62

PROP. CURVE 75E23
PI STA. = 538+89.49
Δ = 8° 36′ 04″ (RT)
D = 19° 05′ 55″
R = 300.00′
T = 22.56′
L = 45.04′
E = 0.85′
P.C. STA = 538+66.93
P.T. STA = 539+11.96

PROP. CURVE 75E24
PI STA. = 539+92.38
Δ = 18° 16′ 19″ (LT)
D = 11° 27′ 33″
R = 500.00′
T = 80.41′
L = 159.45′
E = 6.42′
P.C. STA = 539+11.97
P.T. STA = 540+71.42

PROP. CURVE 75E25
PI STA. = 541+13.92
Δ = 9° 42′ 41″ (RT)
D = 11° 27′ 33″
R = 500.00′
T = 42.48′
L = 84.75′
E = 1.80′
P.C. STA = 540+71.45
P.T. STA = 541+56.19

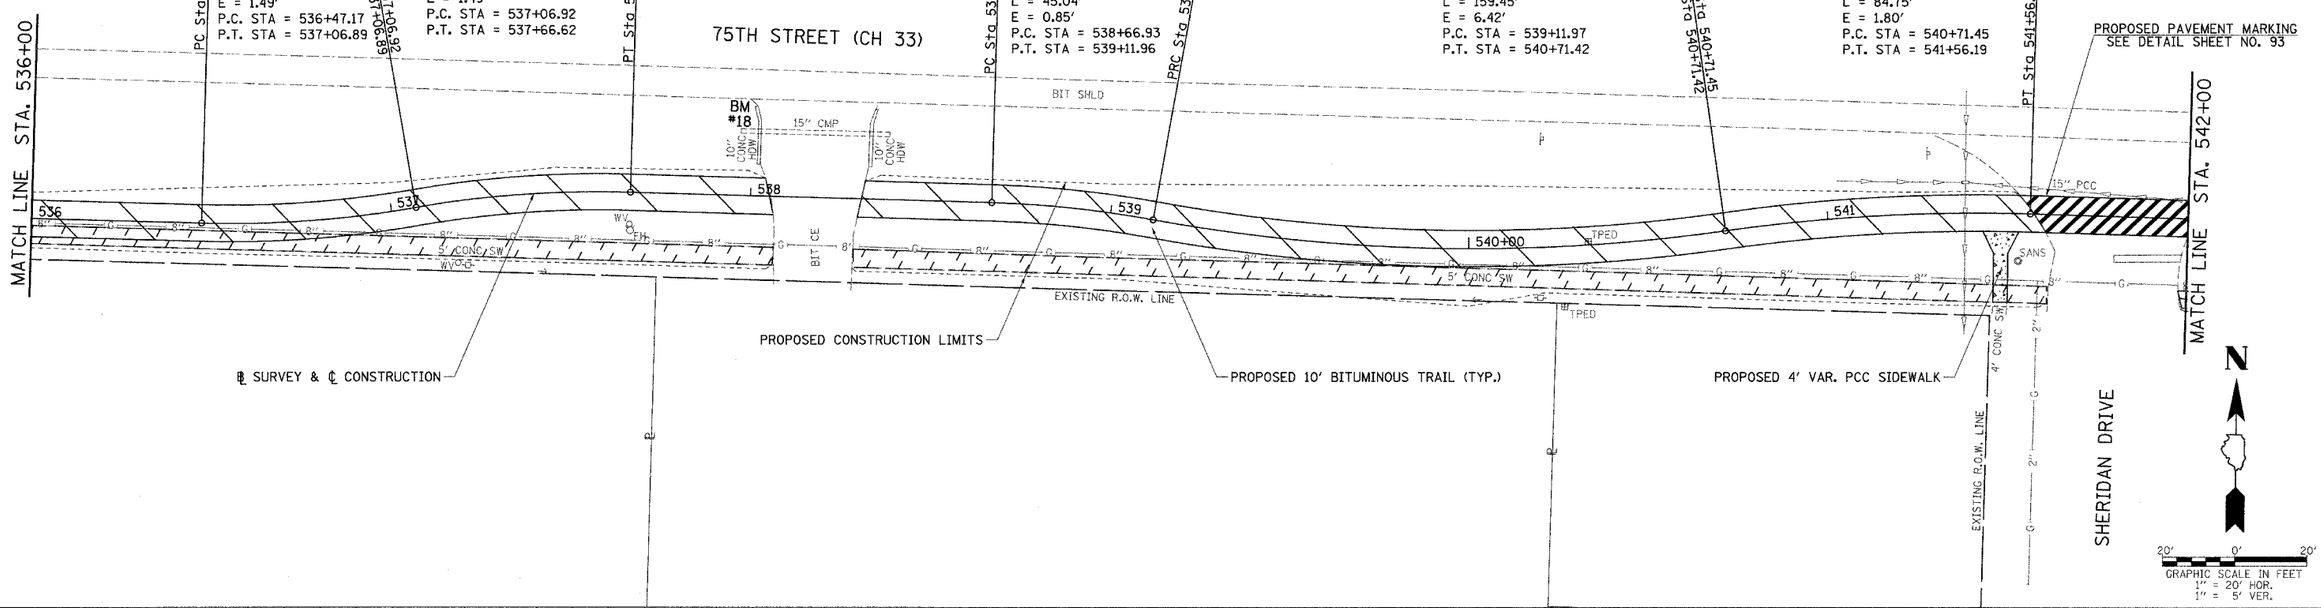

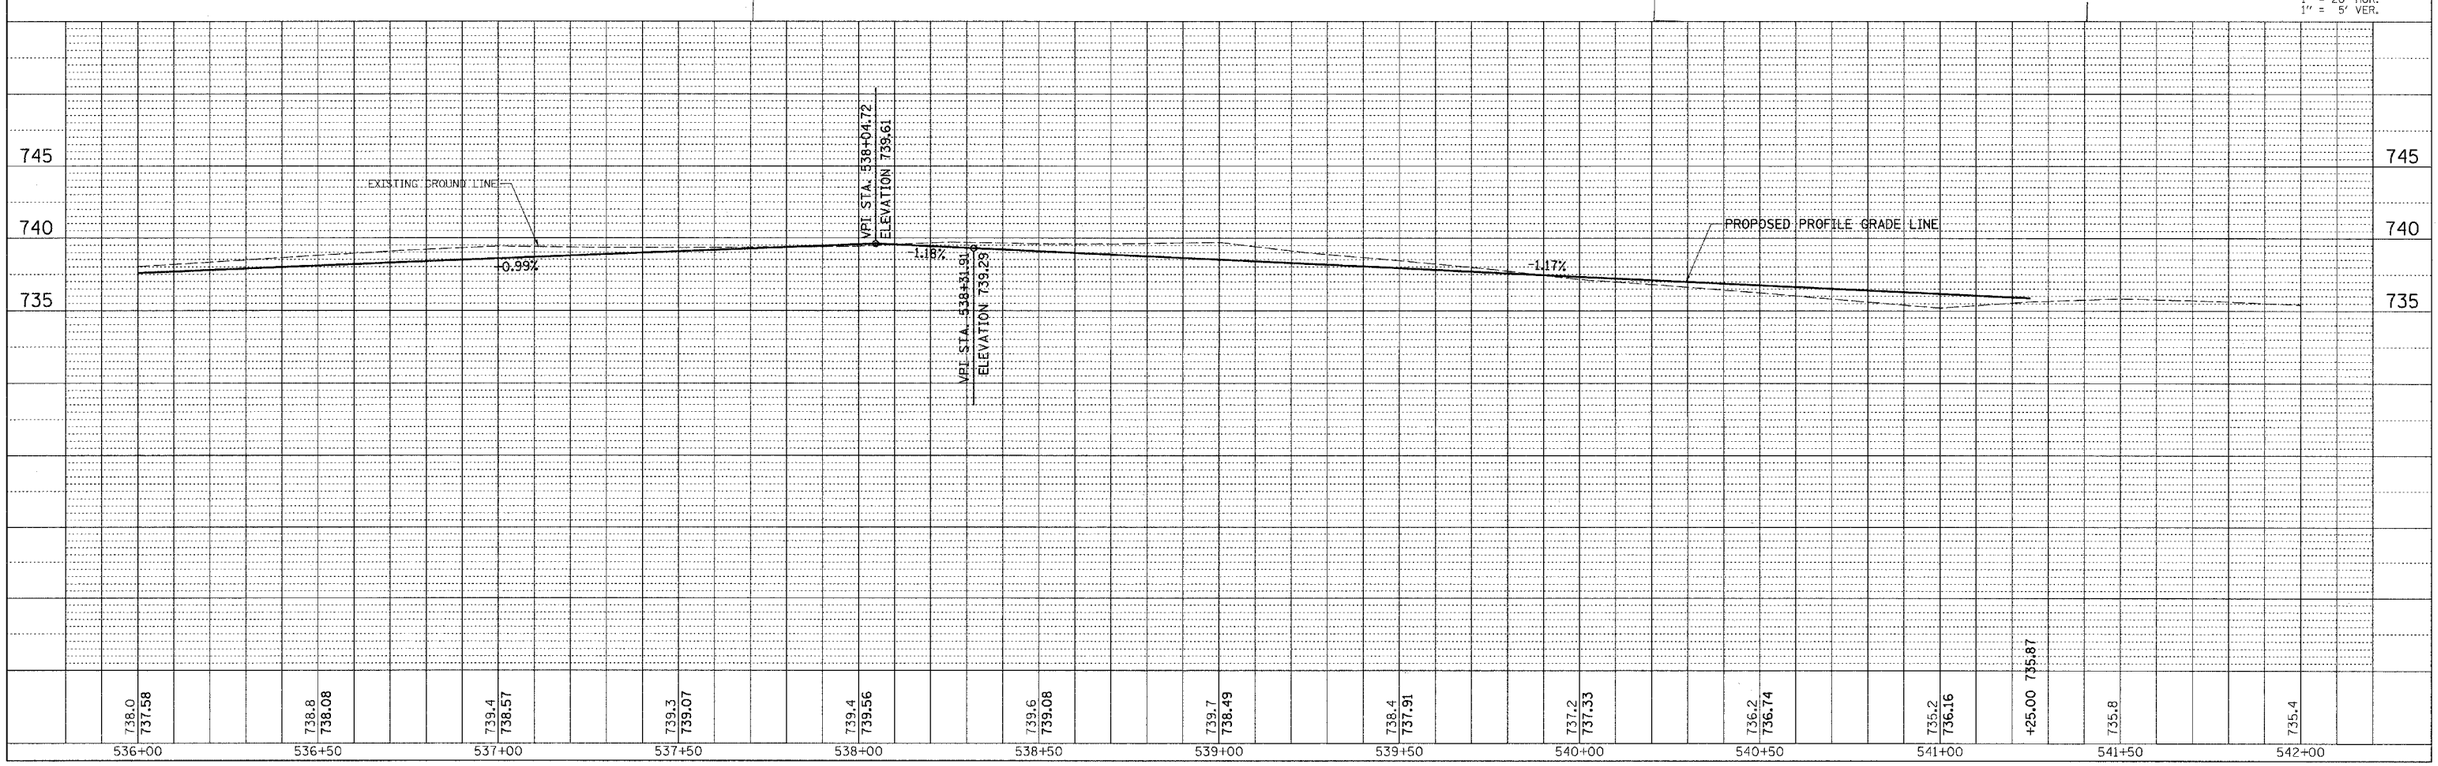

PLAN
SURVEYED
PLOTTED
ALIGNMENT CHECKED
RT. OF WAY CHECKED
CADD FILE NAME
NOTE BOOK
NO.
BY DATE

PROFILE
SURVEYED
PLOTTED
GRADES CHECKED
S.I.M. NOTED
STRUCTURE NOTATNS CHKD
NOTE BOOK
NO.
BY DATE

2247P029

75TH STREET (CH 33) TRAIL, SEC 02-00001-05-BT, PAVEMENT MARKING, DRAINAGE AND PLAN & PROFILE, STA. 536+00 TO STA. 542+00