RTE. NO.	SECTION	COUNTY	TOTAL SHEETS	SHEET NO.
*	02-00001-05-BT	DuPAGE	113	63
STA. 572+00	TO STA. 578+00			
FED. ROAD DIST. NO.	ILLINOIS	FED. AID PROJECT		

*SOUTHERN DuPAGE REGIONAL TRAIL
GREENE VALLEY SPUR

CONTRACT NO. 83775

SEC. 26 T. 38 N. R. 11 E. 3RD PM

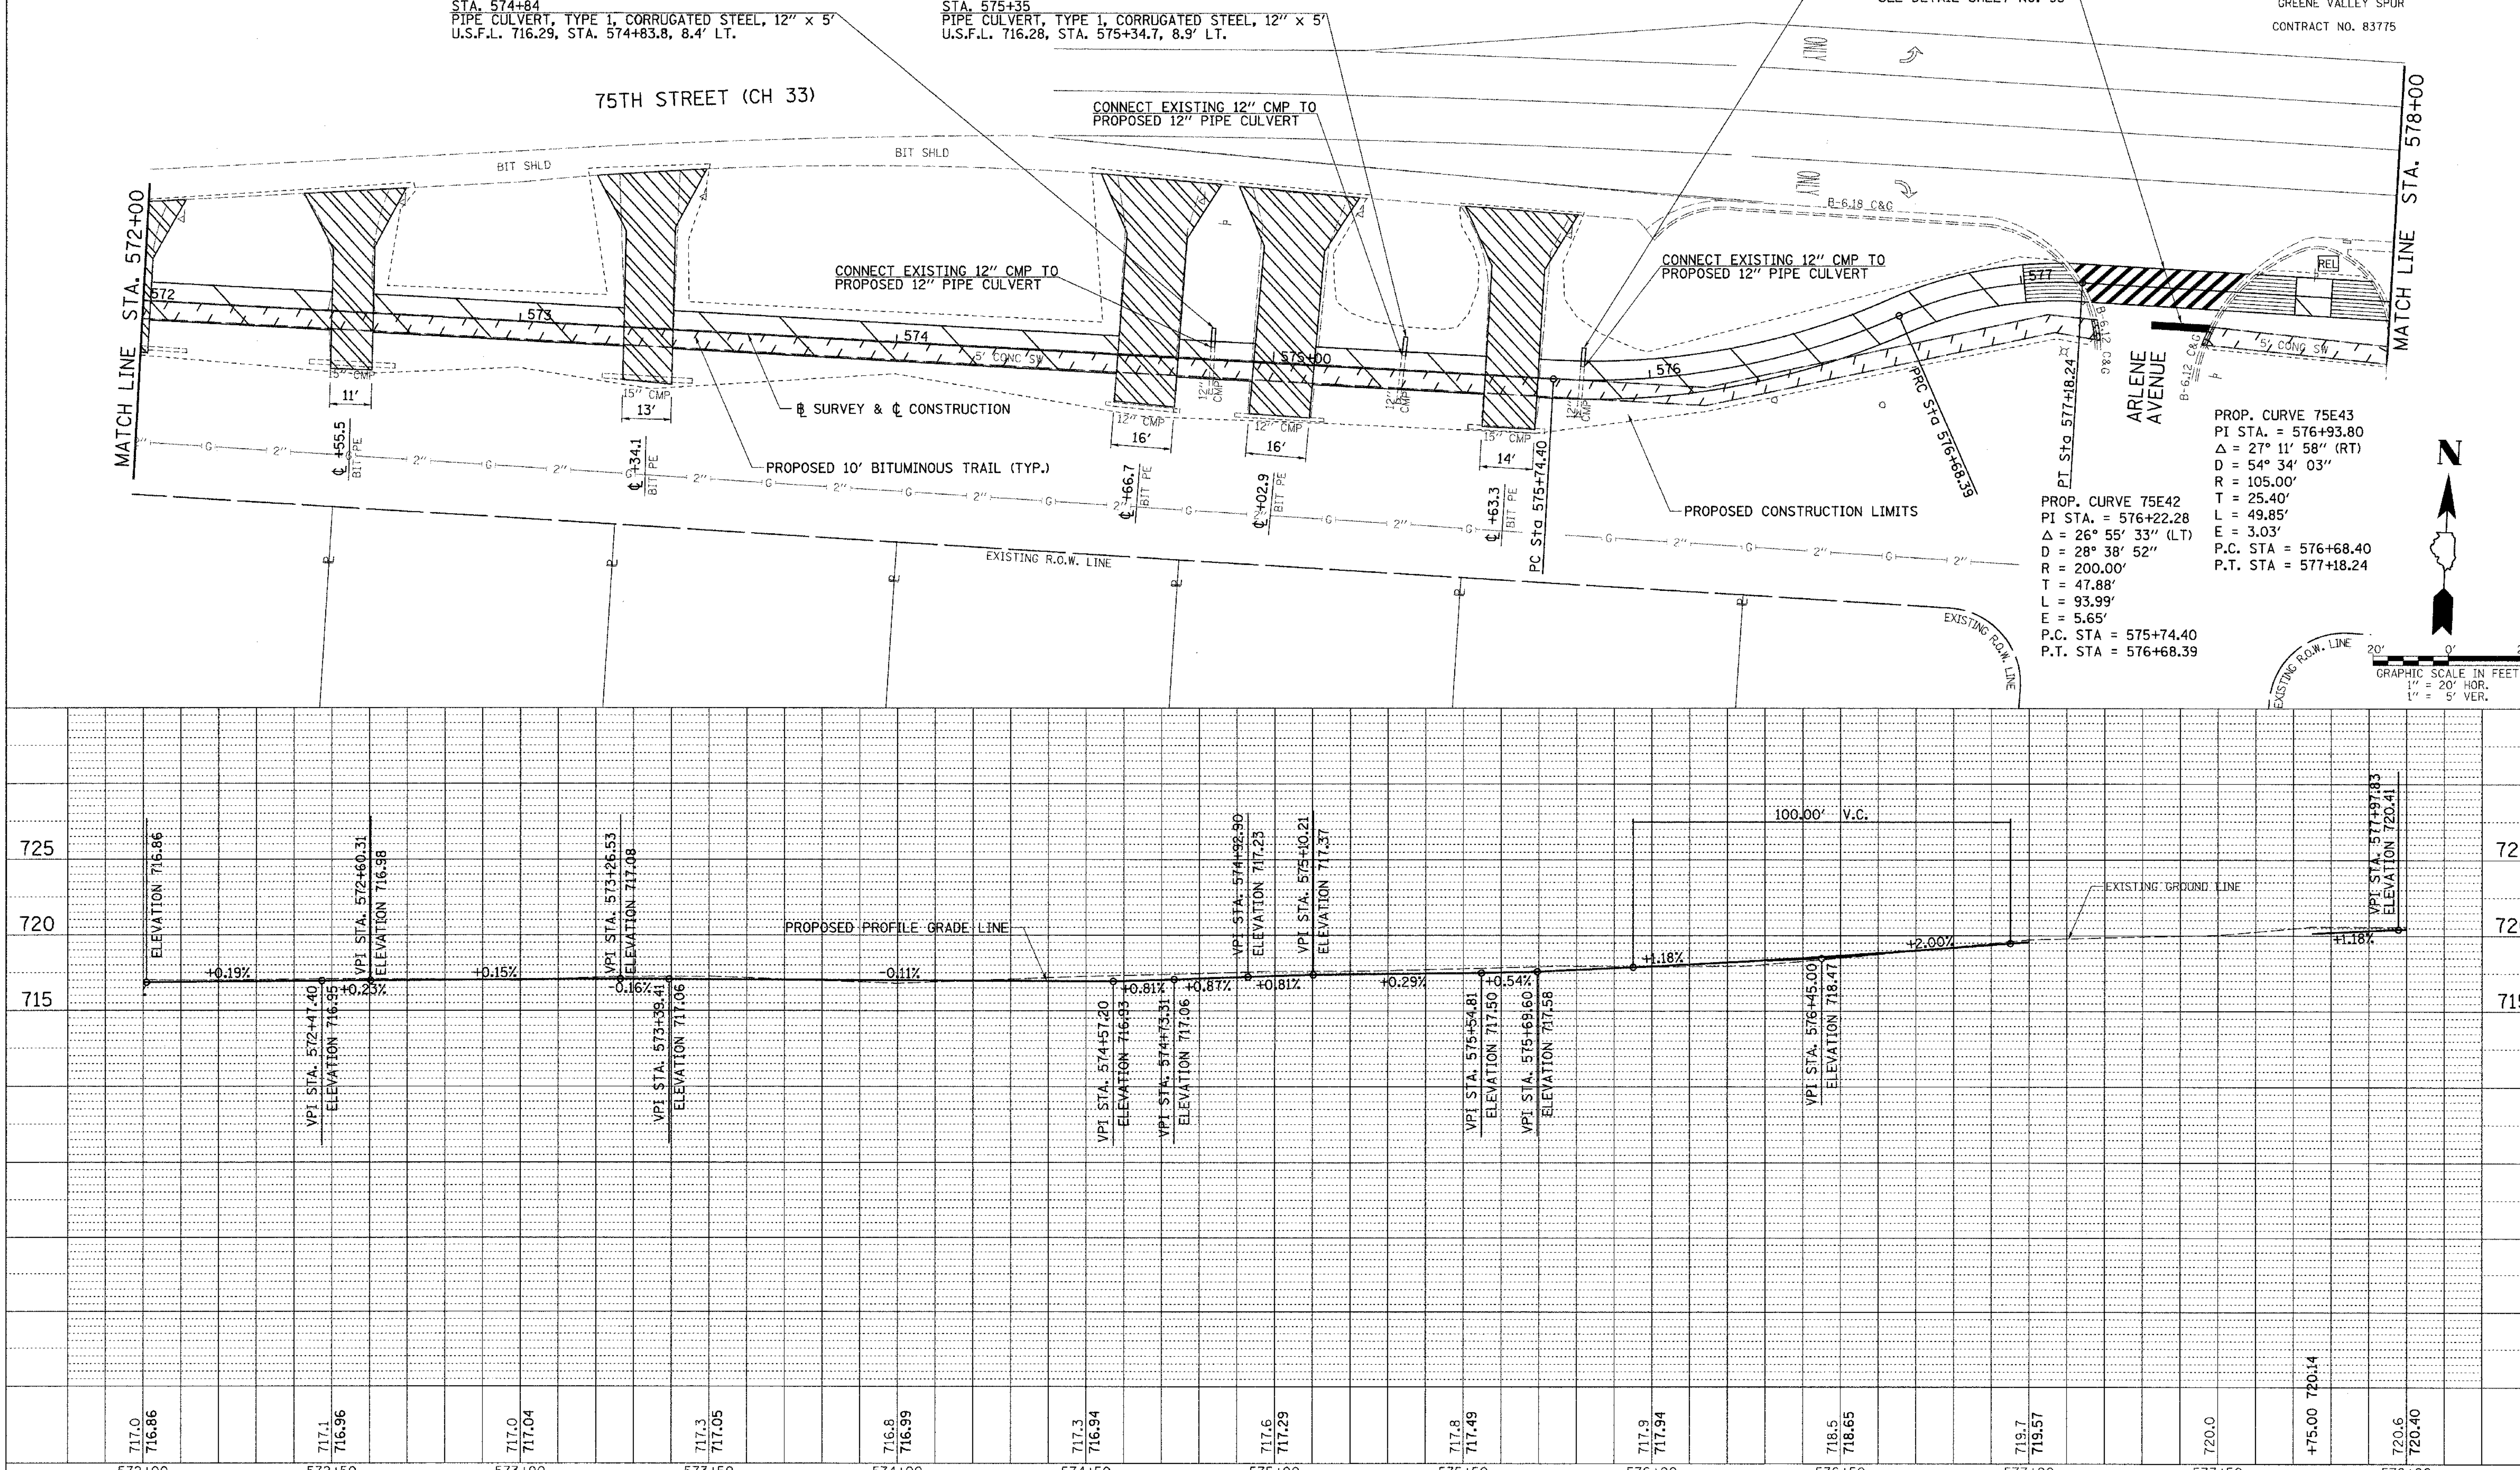

PLAN — SURVEYED, PLOTTED, ALIGNMENT CHECKED, RT. OF WAY CHECKED, CADD FILE NAME; NOTE BOOK, NO. — BY, DATE

PROFILE — SURVEYED, PLOTTED, GRADES CHECKED, B.M. NOTED, STRUCTURE NOTAT'NS CHK'D; NOTE BOOK, NO. — BY, DATE

2247P035

75TH STREET (CH 33) TRAIL, SEC 02-00001-05-BT, PAVEMENT MARKING, DRAINAGE AND PLAN & PROFILE, STA. 572+00 TO STA. 578+00