F.A.U. RTE.	SECTION	COUNTY	TOTAL SHEETS	SHEET NO.
	02-00048-00-BR	COOK	27	9
STA.	TO STA.			
FED. ROAD DIST. NO.	ILLINOIS	FED. AID PROJECT		

CONTRACT NO. 83779

SEE SHEET NO. 8 FOR LEGEND

(S1) MH, TYPE A, 5' DIA
STA 38+22.5, 2.0' LT
RIM 675.60
INV MATCH EX (W) (E) (NE)

PROJECT BEGINS
PRATT BOULEVARD
STA 37+70

PROJECT ENDS
PRATT BOULEVARD
STA 38+32

PROPOSED LAYOUT TABLE

ID	STATION	OFFSET	ELEV	DESCRIPTION
A	38+01.07	58.50' LT	665.58	INVERT
B	38+01.07	34.92' LT	673.71	EDGE OF PAVEMENT
C	38+01.07	10.83' LT	674.21	EDGE OF MEDIAN
D	38+01.07	10.83' RT	674.12	EDGE OF MEDIAN
E	38+01.07	34.92' RT	673.61	EDGE OF PAVEMENT
F	38+01.07	58.50' RT	665.19	INVERT

N

PCC SIDEWALK 5" (TYP)
COMB CC&G TB6.24
EX WETLANDS (TYP)
EX DRAINAGE EASEMENT
PCC DRIVEWAY PAVEMENT SEE DETAIL 'A' SHEET NO. 10
CURB TYPE B
15' R (TYP)
EX COMB CC&G TB6.24
EX COMB CC&G TB6.12
EX STREET LIGHT TO REMAIN
12" SANS FM
PI STA 37+99.91
BRUSH REMOVAL (TYP)
STAMPED CONCRETE BENCH PAD (TYP) SEE SHEET NO. 14
PCC SIDEWALK REMOVAL (TYP)
COMBINATION CURB AND GUTTER REMOVAL (TYP)
EX PCC SIDEWALK
EX ROW
BIT
PCC
BIT PVMT
PAVEMENT REMOVAL
100' R (TYP)
12" CMP
24" CMP
10" PVC
SS A2 24"
178° 50' 04"
SS A2 36", 12'
36" CMP
SS A2 48", 16'
24" RCP
48" RCP
35+00
36
37
38
39
40+00
41
EX LANDSCAPED MEDIAN
EX CORRUGATED MEDIAN
℄ PRATT BOULEVARD
24'-1"
21'-8"
COMB CC&G TB6.24
PCC SIDEWALK 5" (TYP)
EX COMB CC&G TB6.18
CP 103
EX DRIVEWAY TO REMAIN
SIDEWALK CLOSED SIGN SEE DETAIL 'A' ON SHEET NO. 8
24" CASING
CP 109
EX 3-72" CMP CULVERTS TO BE REMOVED
CONCRETE BOX CULVERTS SEE SHEET NO. 20 TO 23
EX CONC SLOPEWALL TO BE REMOVED (TYP)
50'
WILLOW CREEK CHANNEL
12" WM
COMED 6D
GAS
SBC 10

NOTES

1. FOR PARKWAY AND MEDIAN LANDSCAPING DETAILS SEE SHEET NO. 14
2. FOR RIPRAP DETAILS SEE SHEET NO. 20
3. DEPRESS BARRIER CURB AT SIDEWALK (TYPICAL AT ALL LOCATIONS)

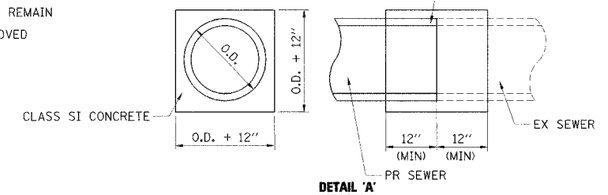

DETAIL 'A'
CONCRETE COLLAR DETAIL
STORM SEWERS 27" DIAMETER OR LESS
(COST INCLUDED IN STORM SEWER BEING PLACED)

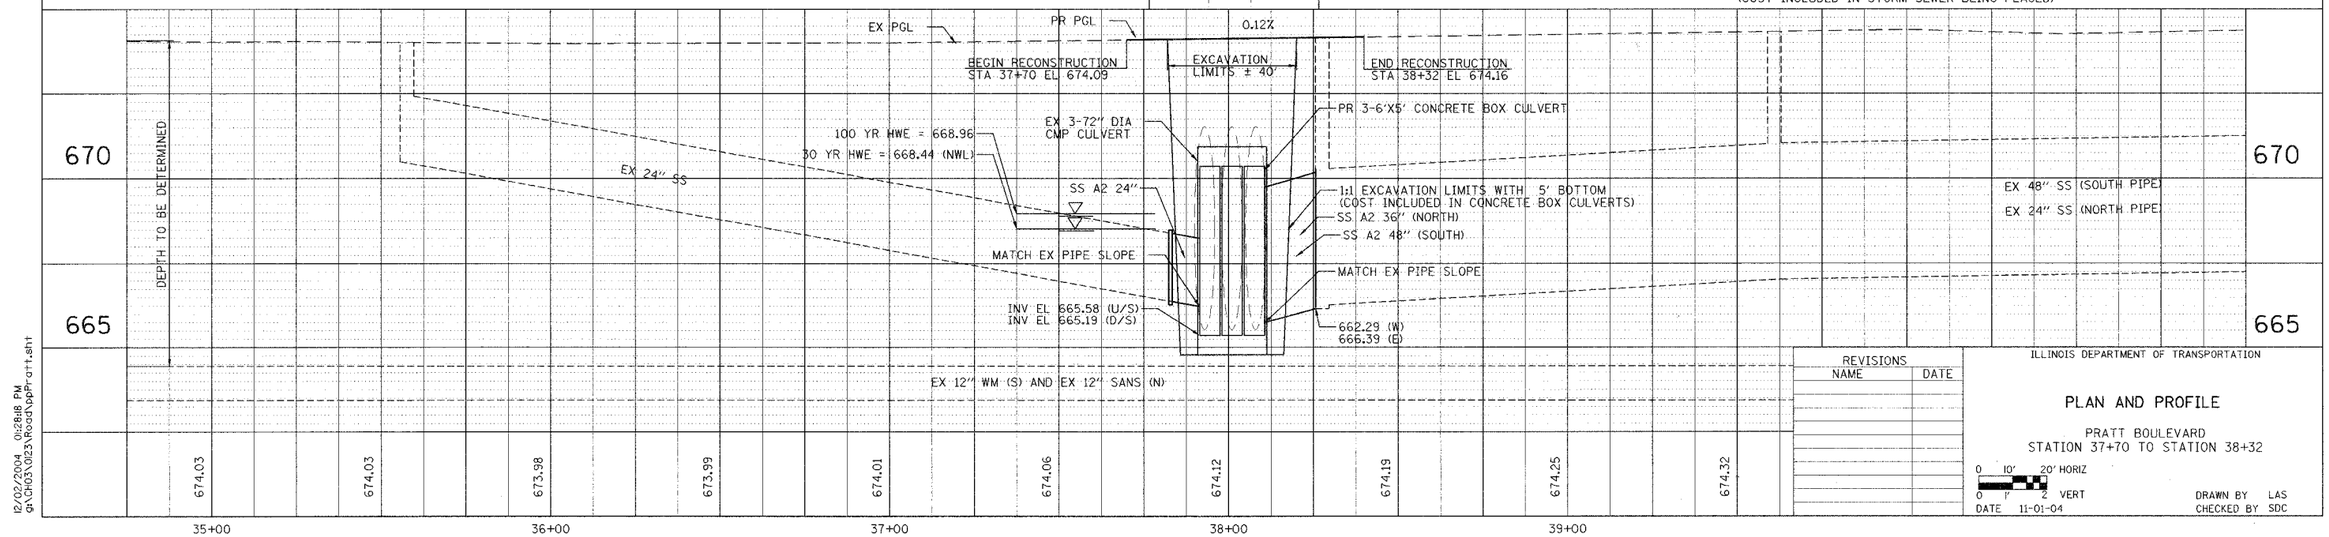

REVISIONS	
NAME	DATE

ILLINOIS DEPARTMENT OF TRANSPORTATION

PLAN AND PROFILE

PRATT BOULEVARD
STATION 37+70 TO STATION 38+32

0 10' 20' HORIZ
0 1' 2 VERT
DATE 11-01-04

DRAWN BY LAS
CHECKED BY SDC

12/02/2004 01:28:18 PM
Q:\CH03\0123\Roadway\PPr-a1-1.sht

I:\Chicago\Projects\PPrt sht - 12/02/2004 01:28:18 PM