85335

FAS ROUTE NO.	SEC	COUNTY	TOTAL SHEETS	SHEET NO
–	*	LEE	23	6

ILLINOIS PROJECT TE-D2(115)

* 01-P4000-00-BT

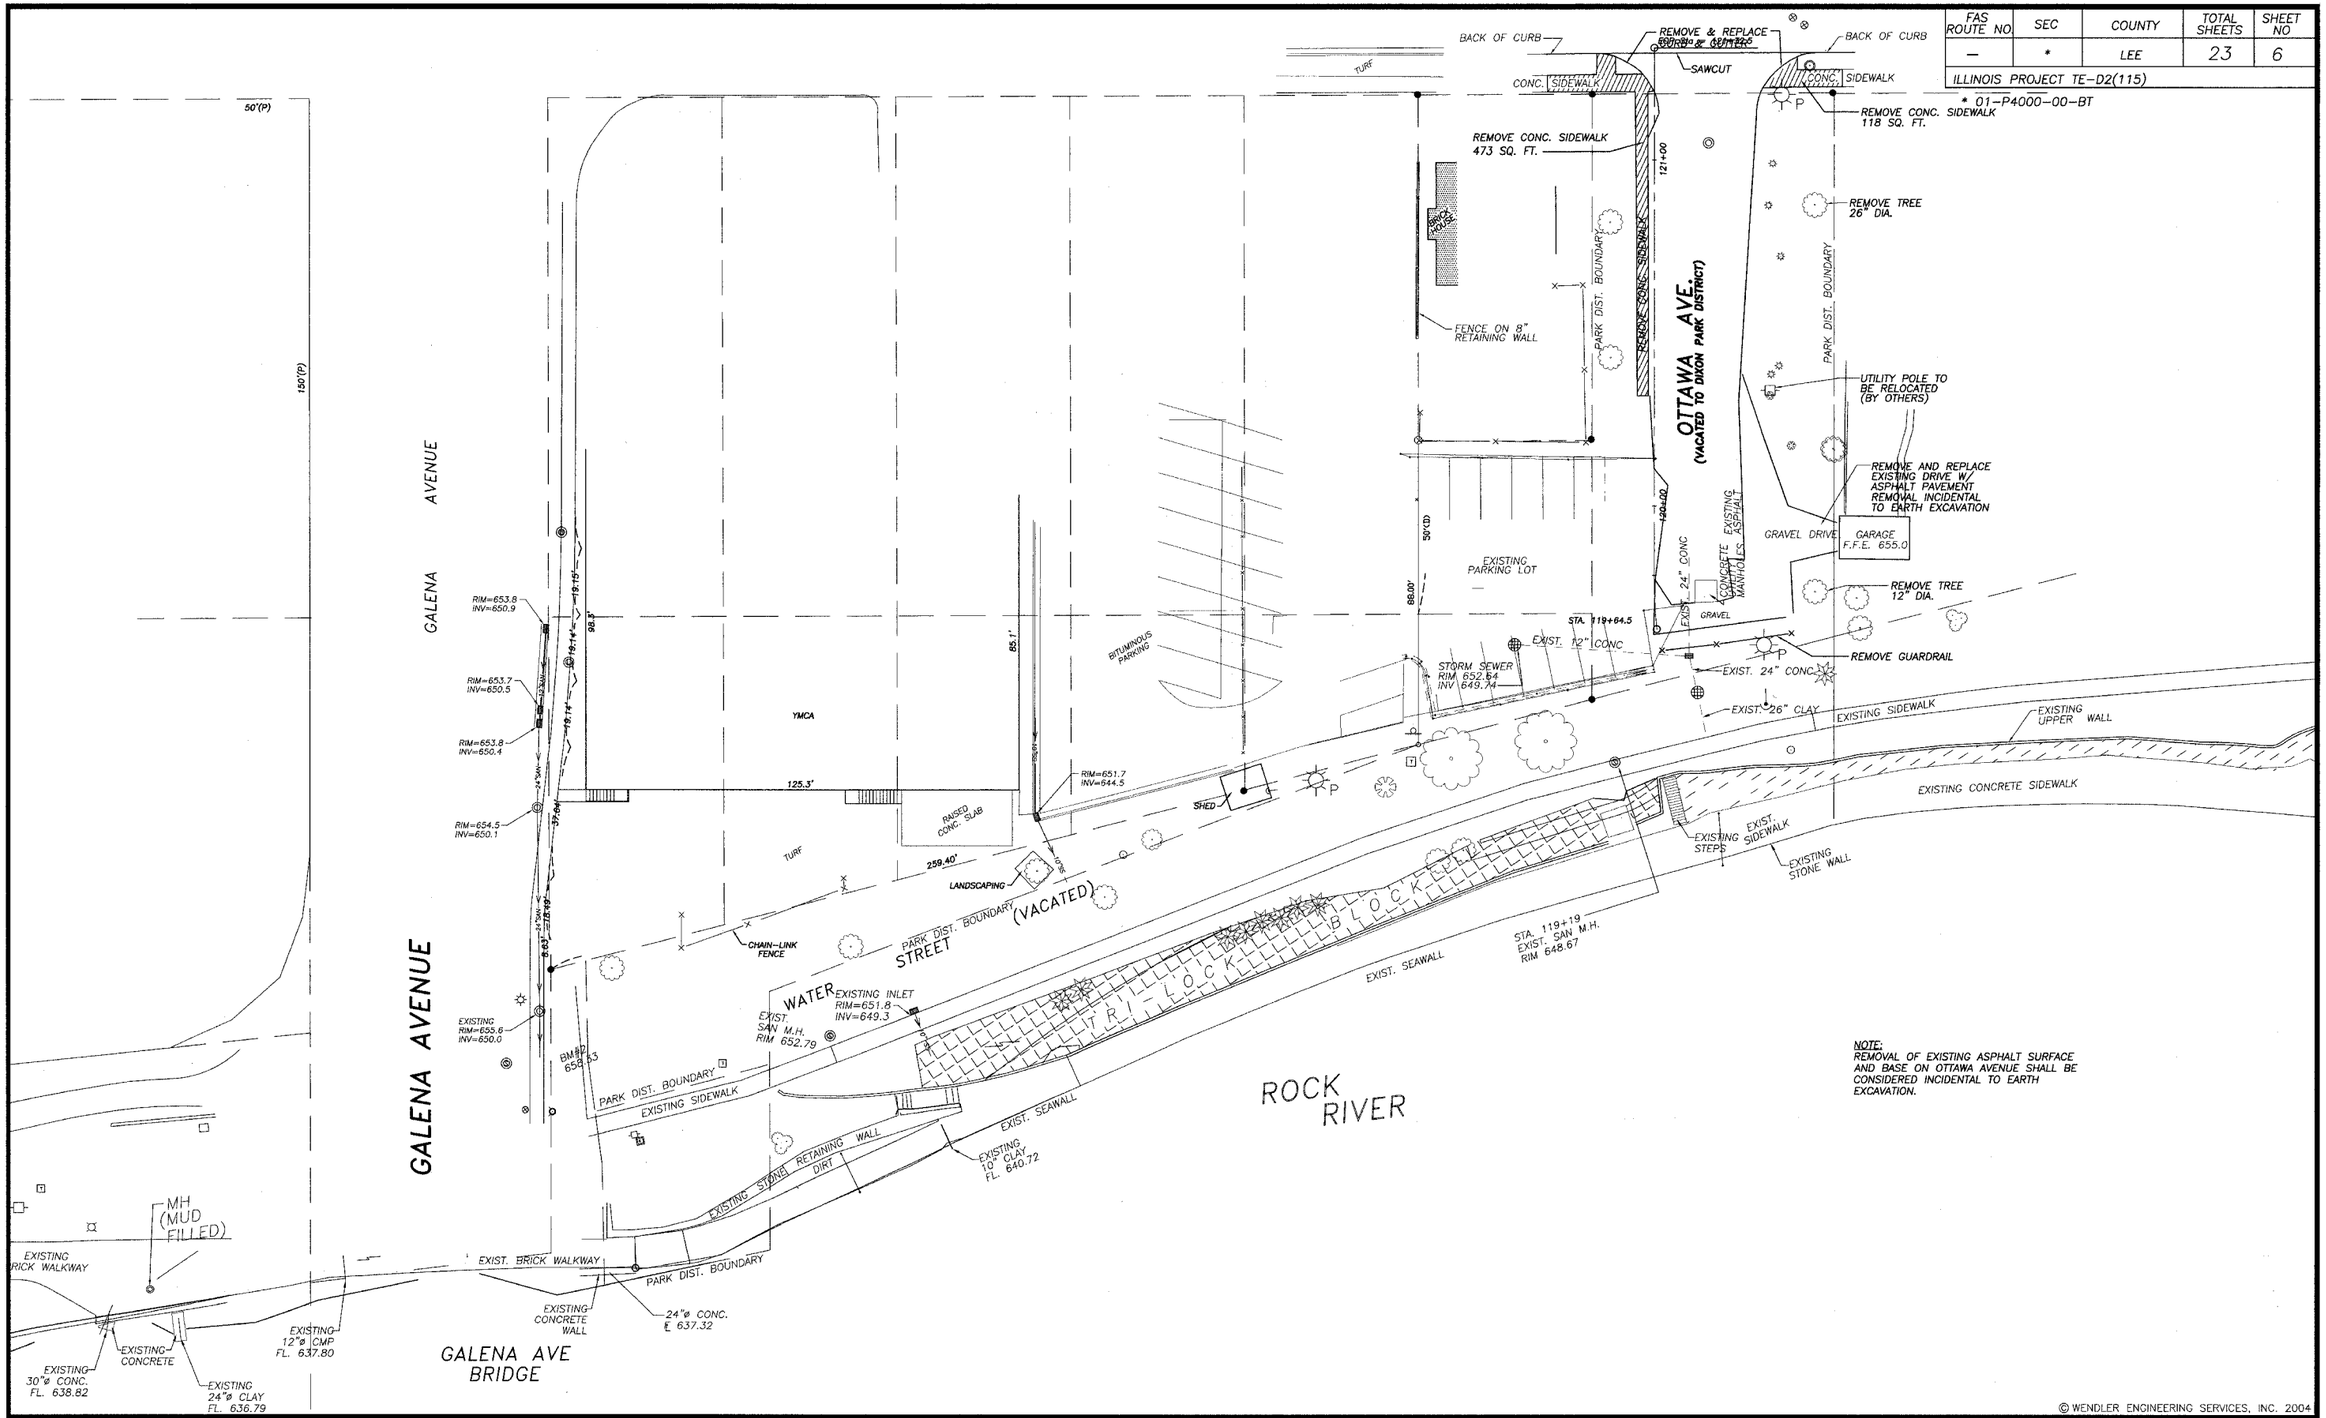

NOTE:
REMOVAL OF EXISTING ASPHALT SURFACE AND BASE ON OTTAWA AVENUE SHALL BE CONSIDERED INCIDENTAL TO EARTH EXCAVATION.

© WENDLER ENGINEERING SERVICES, INC. 2004

WENDLER ENGINEERING SERVICES, INC.
Structural & Civil Engineers–Land Surveying–Environmental Services
Illinois Professional Design Firm No. 184–000848

1968 - 2004 AFTER 36 YEARS, WE'RE STILL "Turning Ideas... ...Into Reality!!!"

698 TIMBER CREEK ROAD – P.O. BOX 486 – DIXON, IL 61021 – 815–288–2261
28 E. MARION – SUITE 3 – PRINCETON, IL 61356 – 815–879–4731
1770 WEST STATE ST. – SYCAMORE, IL 60178 – 815–895–5008
804 FREEPORT RD. – STERLING, IL 61081 – (815) 626–4428
E–MAIL: info@wendler.nu

N W E S
0 10 20
SCALE: 1"=20'

REVISION	DATE

SURVEYED BY	JOB NO. 99022	DRAWN BY BEH,BDS	DESIGNED BY
BOOK NO.	DRAWING NAME YMCA	DRAWING DATE 2/3/2004	

TITLE: SEC 01-P4000-00-BT
TITLE: DEMOLITION PLAN
CLIENT: DIXON PARK DISTRICT