85335

FAS ROUTE NO	SEC	COUNTY	TOTAL SHEETS	SHEET NO
—	*	LEE	23	7

ILLINOIS PROJECT TE-D2(115)

* 01-P4000-00-BT

DRAWING DATE 11/20/2003

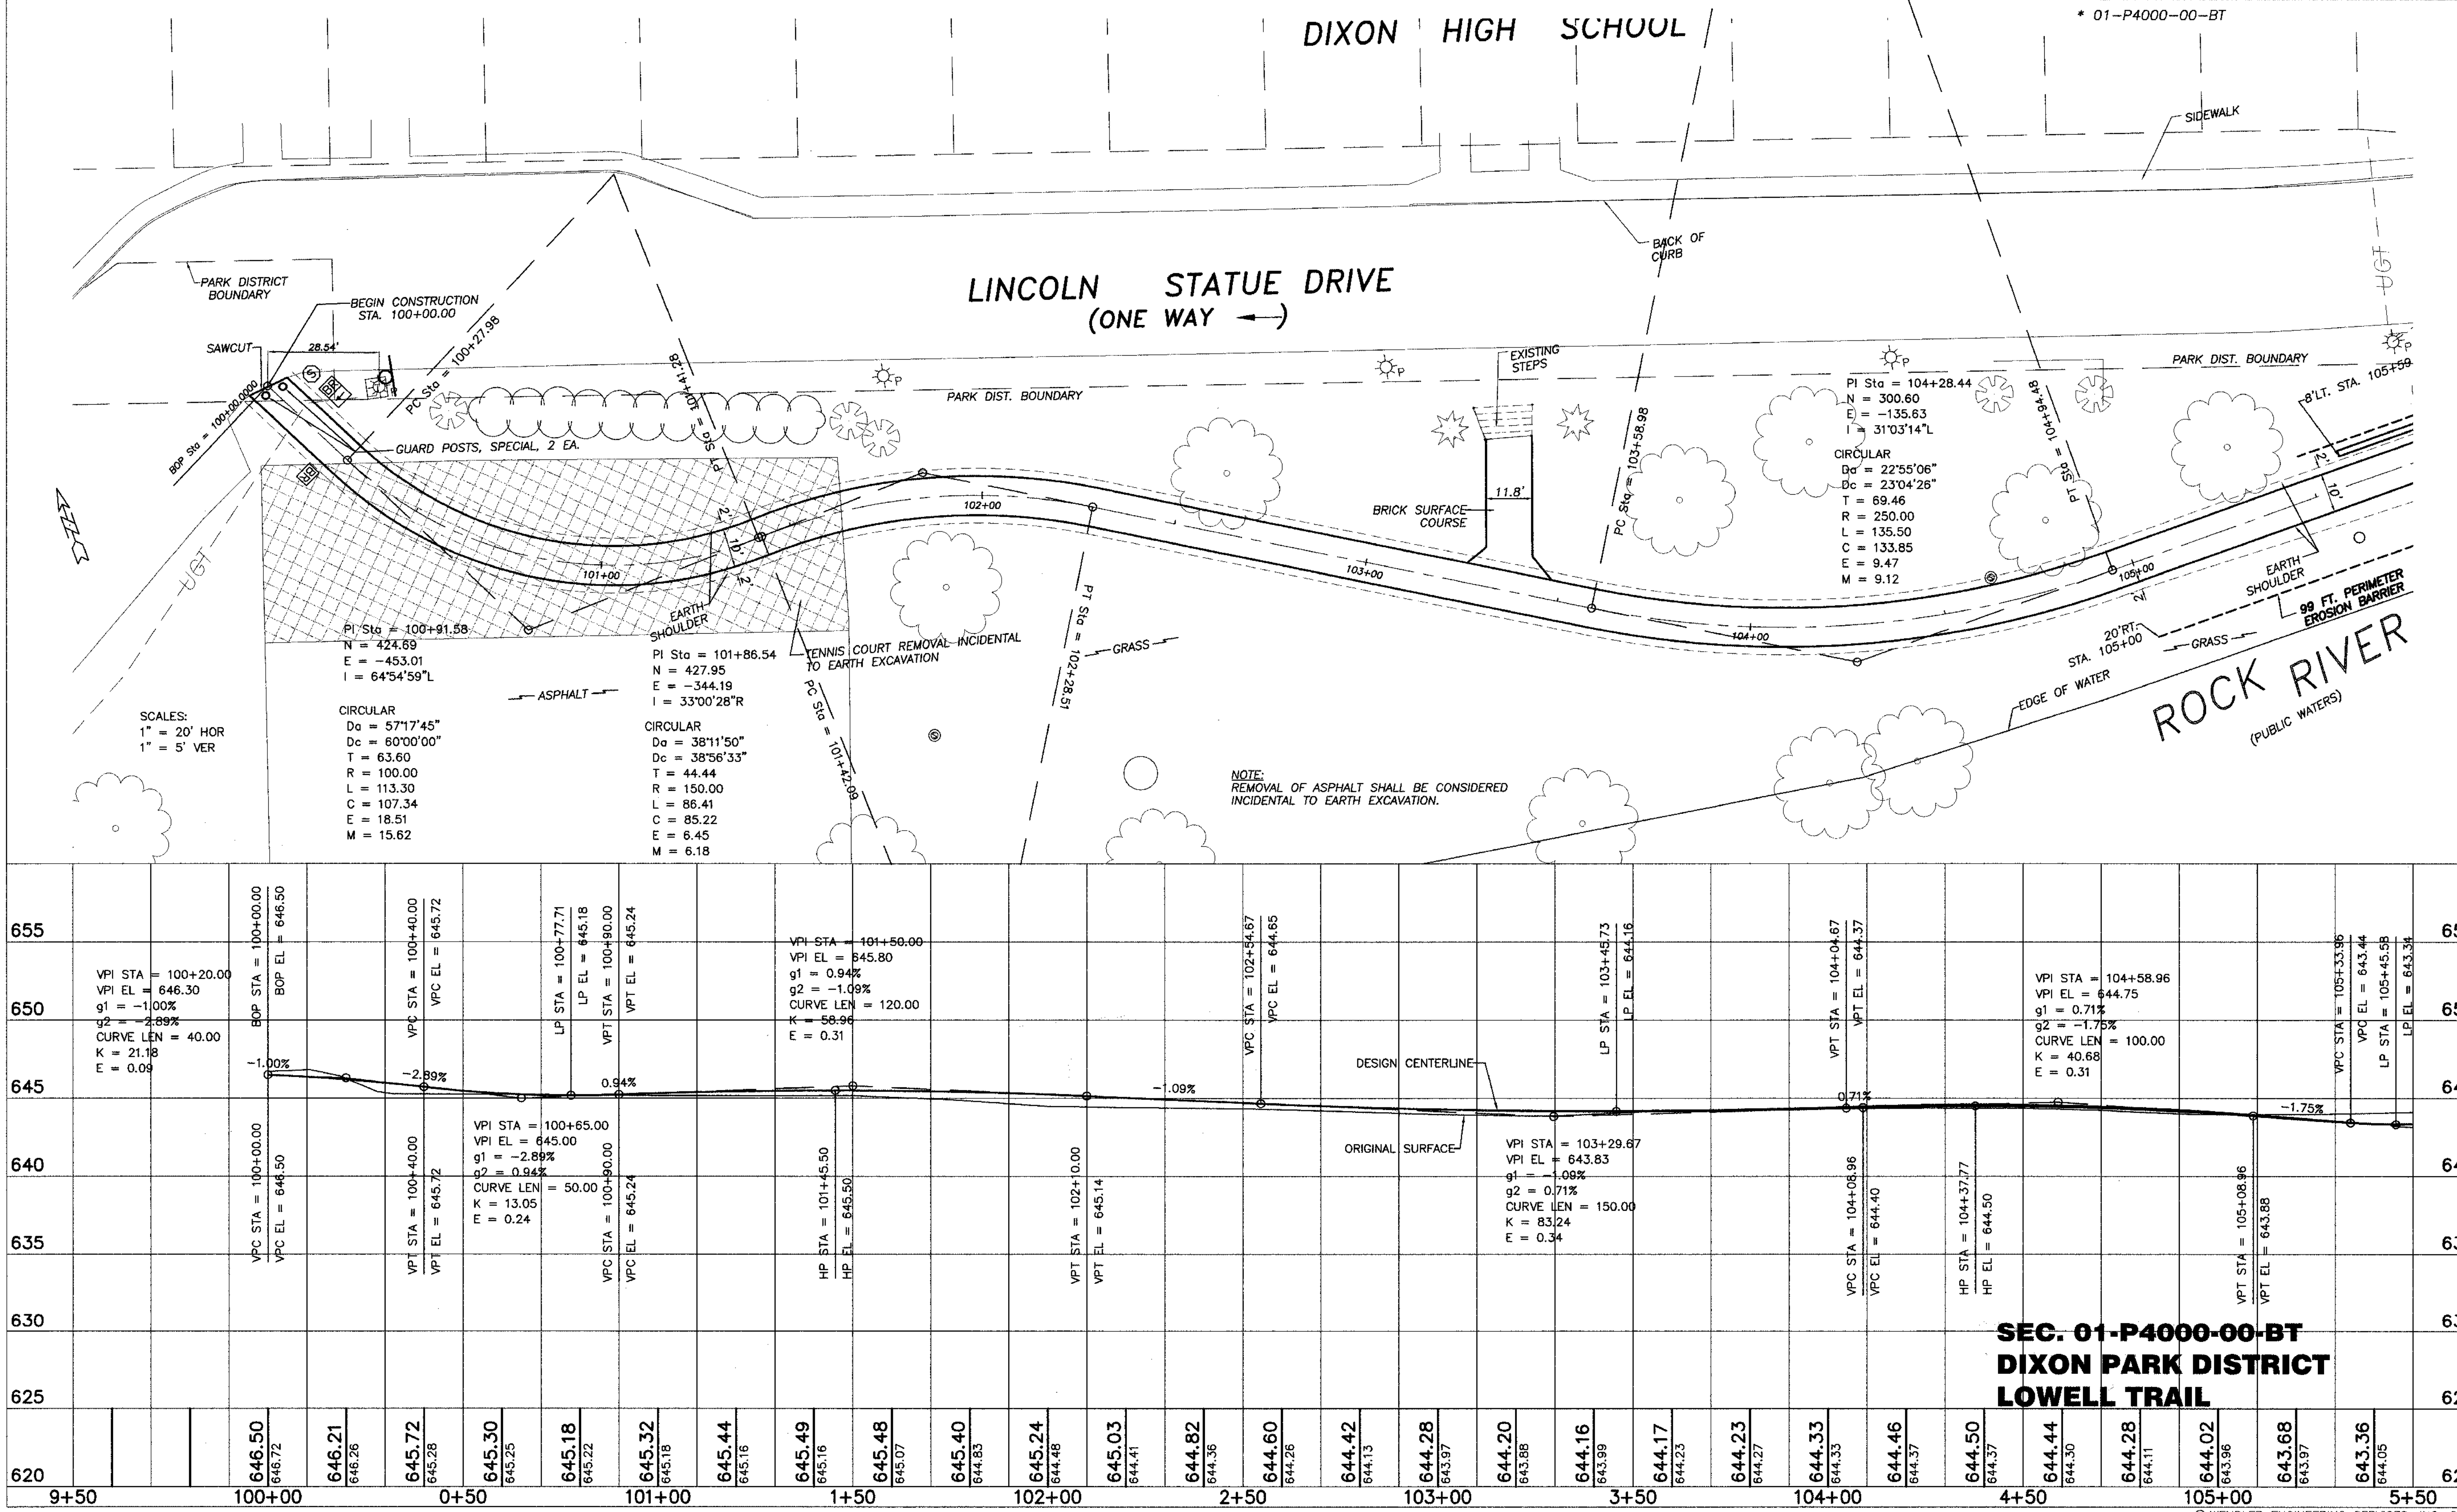

SEC. 01-P4000-00-BT
DIXON PARK DISTRICT
LOWELL TRAIL

© WENDLER ENGINEERING SERVICES, INC. 2003

WENDLER ENGINEERING SERVICES, INC.
Structural & Civil Engineers–Land Surveying–Environmental Services
Illinois Professional Design Firm No. 184-000848
698 TIMBER CREEK ROAD – P.O. BOX 486 – DIXON, IL 61021 – 815-288-2261
28 E. MARION – SUITE 3 – PRINCETON, IL 61356 – 815-879-4731
1778 WEST STATE ST. – SYCAMORE, IL 60178 – 815-895-5008
804 FREEPORT RD. – STERLING, IL 61081 – (815) 626-4428
E-MAIL: info@wendler.nu

1968 – 2003 35TH ANNIVERSARY "Turning Ideas... ...Into Reality!!!"