RTE.	SECTION	COUNTY	TOTAL SHEETS	SHEET NO.
FAI 80	(50-2)HBR	LA SALLE	460	46
STA. 137+00		TO STA. 156+00		
FED. ROAD DIST. NO.		ILLINOIS	FED. AID PROJECT	

CONTRACT NO. 86603

PLAN — SURVEYED / PLOTTED / DRAWN / CHECKED / QUANTITIES / BY / DATE / NOTE BOX NO. / FAID FILE NAME

PROFILE — SURVEYED / PLOTTED / DRAWN / CHECKED / BAL. NOTED / STRUCTURE NOTATNS CHKD / BY / DATE / NOTE BOX NO.

RAMP F PROFILE

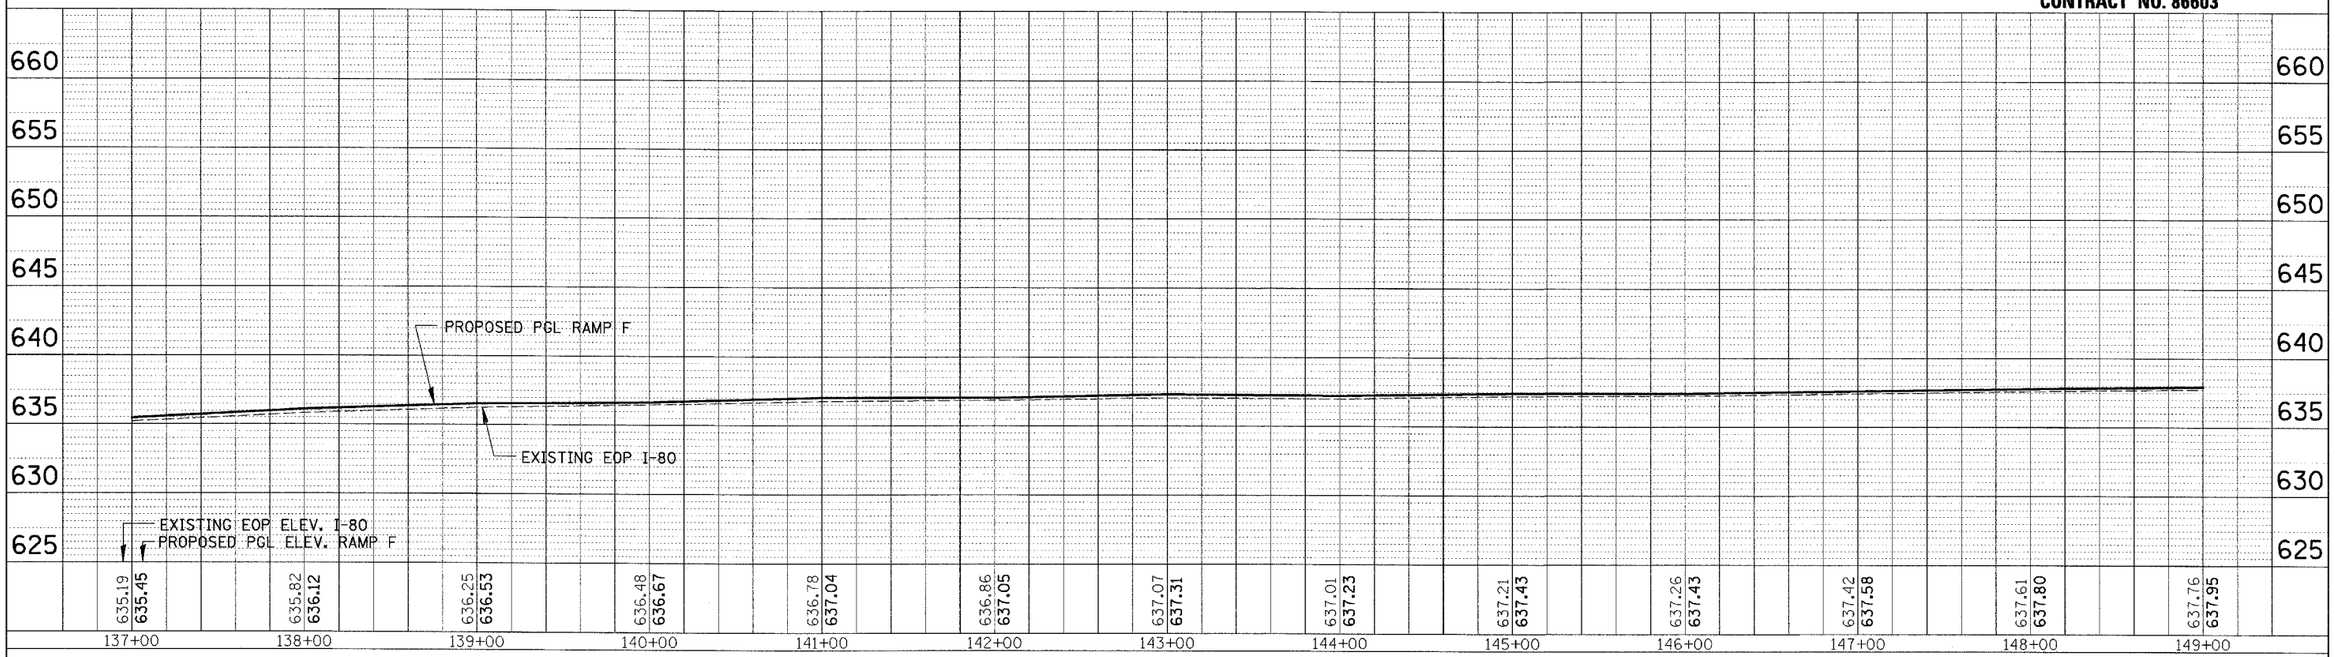

RAMP F PROFILE

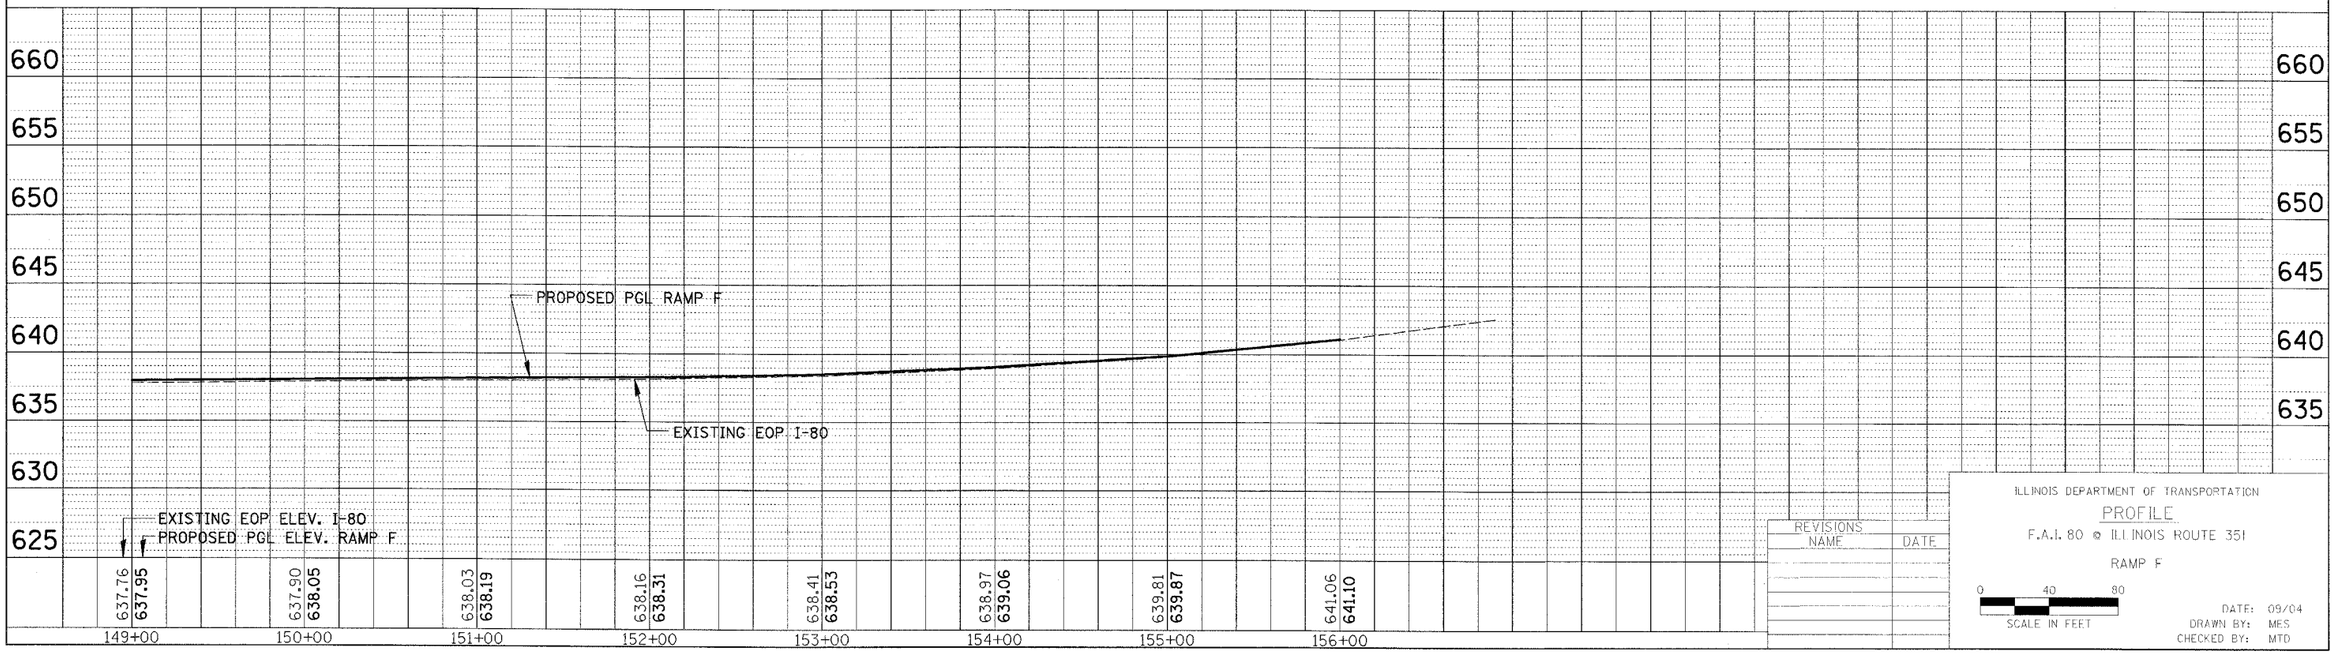

REVISIONS

NAME	DATE

ILLINOIS DEPARTMENT OF TRANSPORTATION

PROFILE

F.A.I. 80 @ ILLINOIS ROUTE 351

RAMP F

0 40 80

SCALE IN FEET

DATE: 09/04
DRAWN BY: MES
CHECKED BY: MTD