RTE.	SECTION	COUNTY	TOTAL SHEETS	SHEET NO.
FAI 80	(50-2)HBR	LA SALLE	400	48
STA. 263+00		TO STA. 287+00		
FED. ROAD DIST. NO.		ILLINOIS	FED. AID PROJECT	

CONTRACT NO. 86603

PLAN — SURVEYED / DRAWN / ALIGNMENT CHECKED / PLT. OF R.A. CHECKED / LOG FILE NAME / NOTE BOOK / NO. / BY / DATE

RAMP H PROFILE

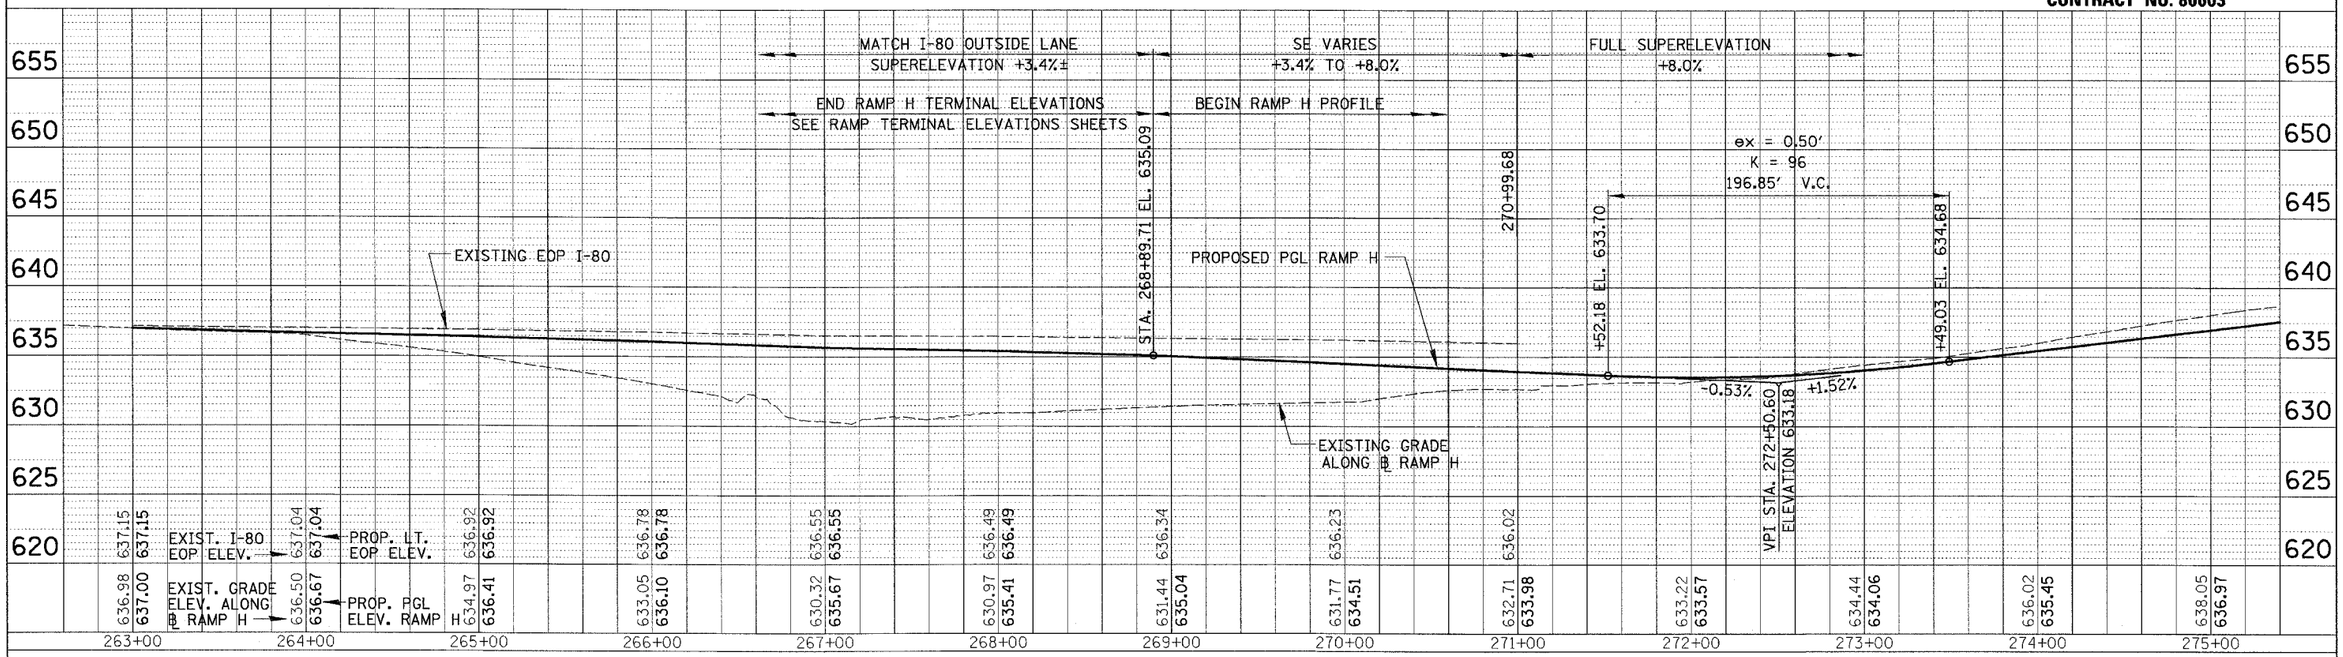

PROFILE — SURVEYED / DRAWN / ALIGNMENT CHECKED / ELAN. NOTED / SIGNATURE MATCHING CORD / NOTE BOOK / NO. / BY / DATE

RAMP H PROFILE

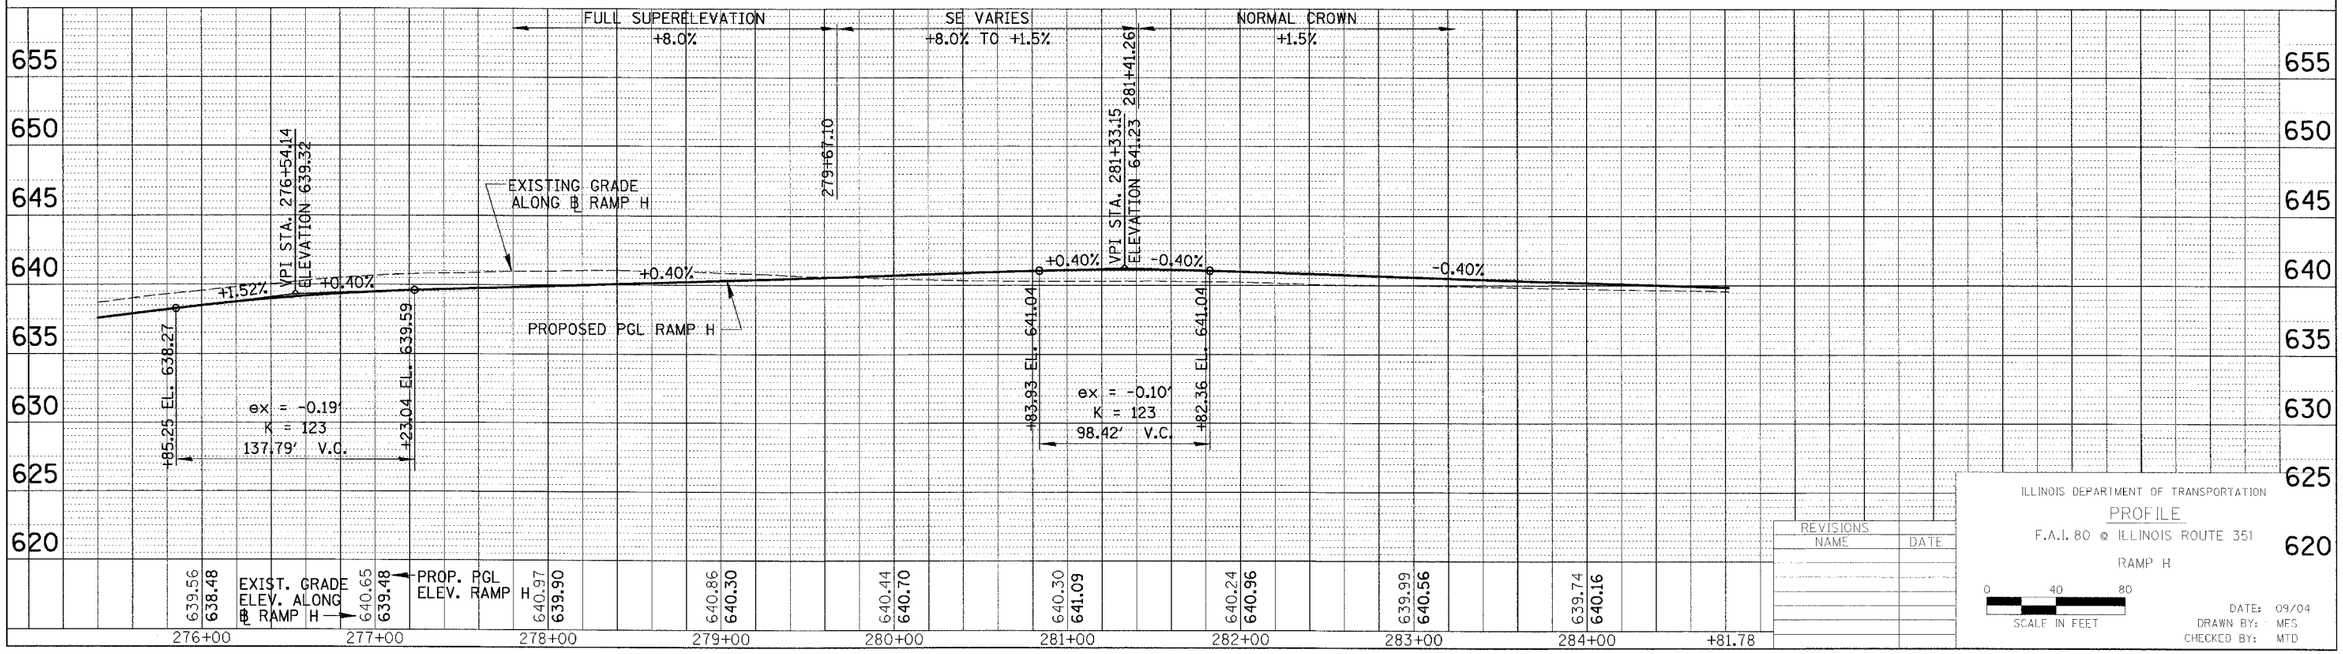

REVISIONS	
NAME	DATE

ILLINOIS DEPARTMENT OF TRANSPORTATION

PROFILE

F.A.I. 80 @ ILLINOIS ROUTE 351

RAMP H

0 40 80

SCALE IN FEET

DATE: 09/04
DRAWN BY: MES
CHECKED BY: MTD