F.A.I. RTE.	SECTION	COUNTY	TOTAL SHEETS	SHEET NO
80	(50-2)HBR	LA SALLE	460	183
STA.		TO STA.		
FED. ROAD DIST. NO.	ILLINOIS	FED. AID PROJECT		

CONTRACT NO. 86603

3-50

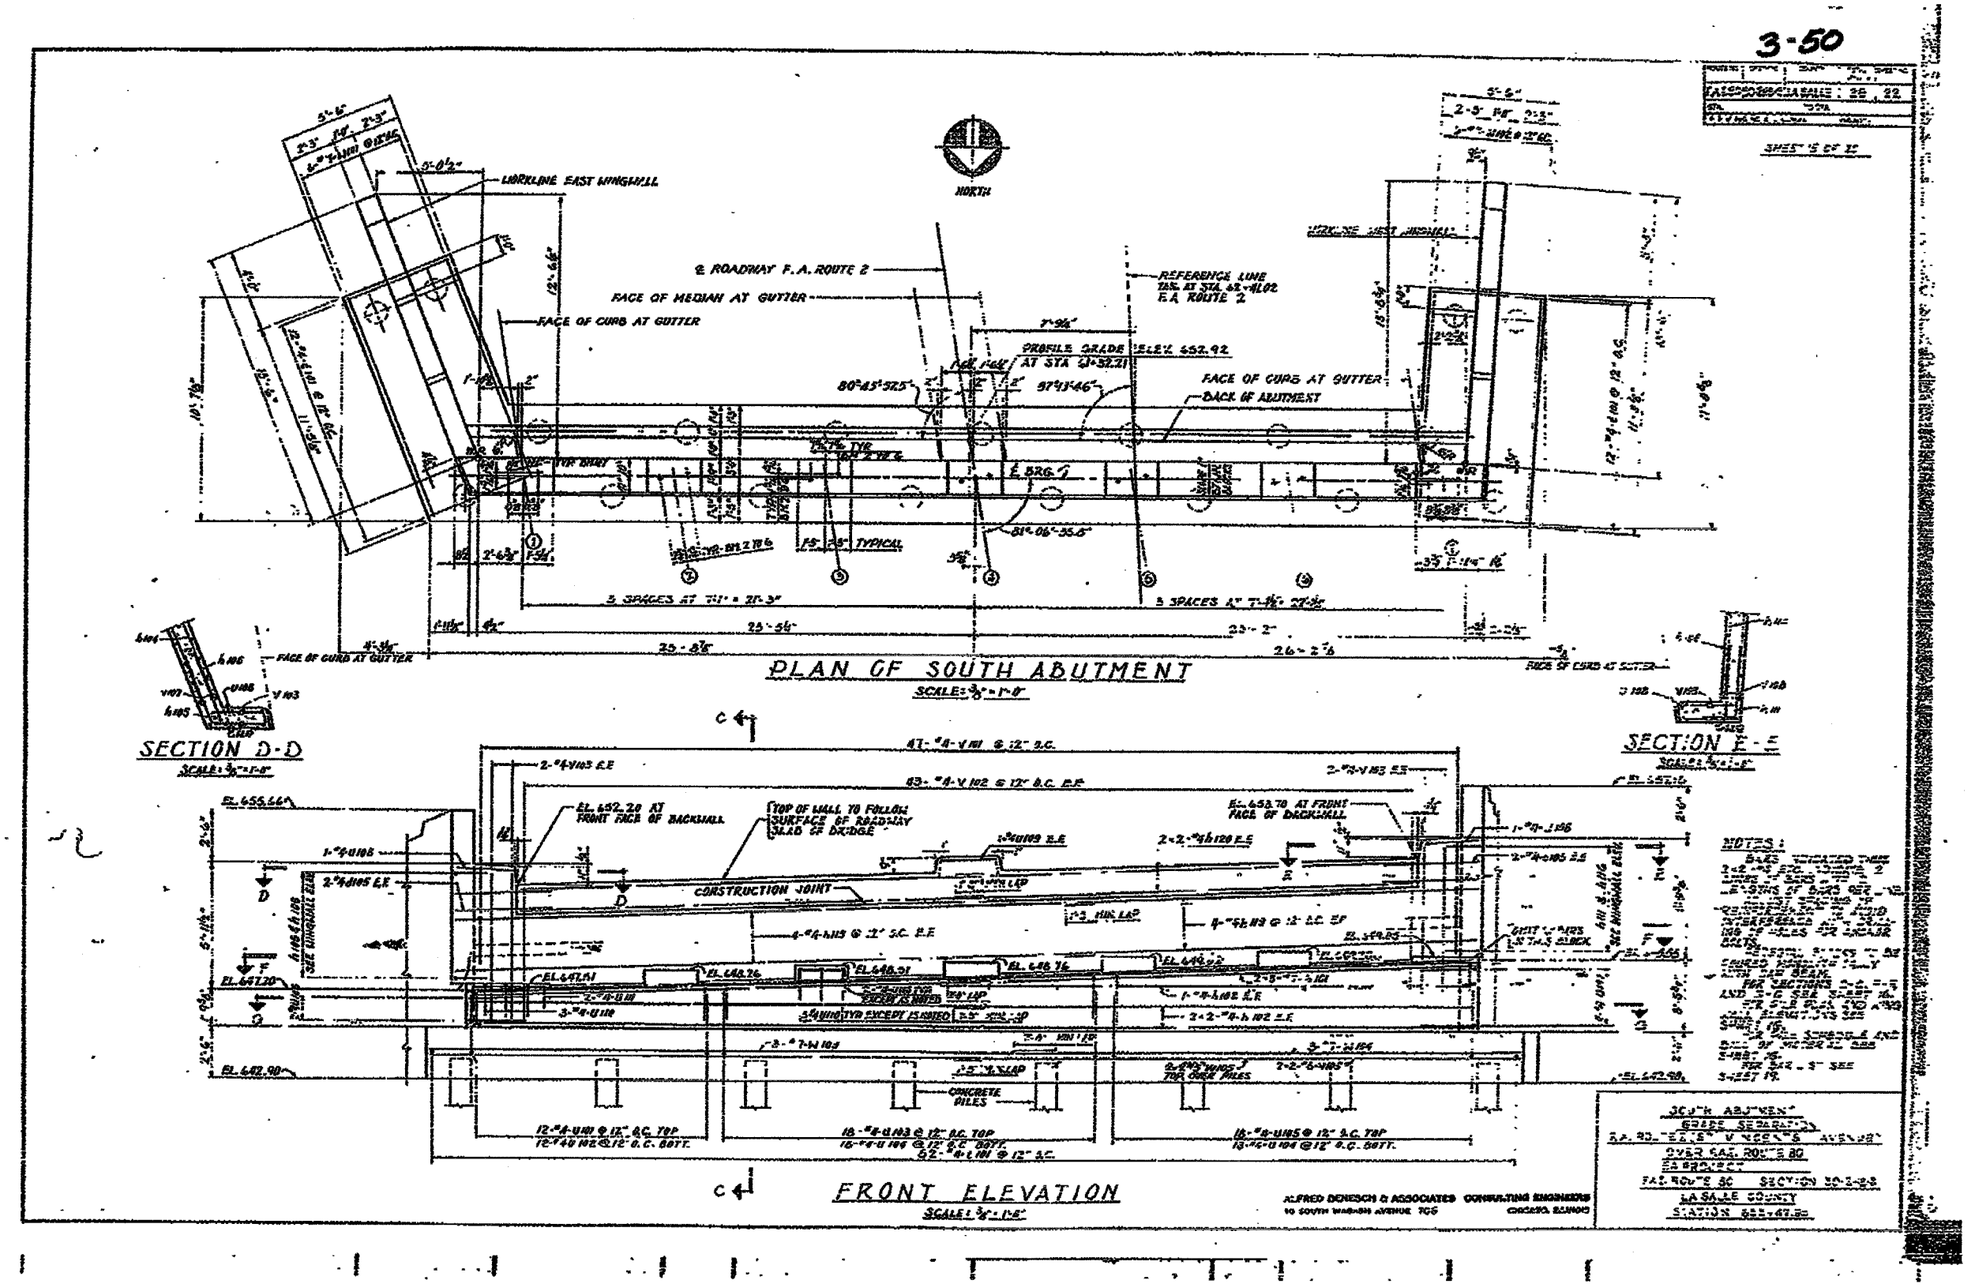

ALFRED BENESCH & ASSOCIATES CONSULTING ENGINEERS
10 SOUTH WABASH AVENUE 7GS CHICAGO, ILLINOIS

DATE-TIME
DGN-SPEC

FOR INFORMATION ONLY

EXISTING BRIDGE PLANS