ROUTE NO.	SECTION	COUNTY	TOTAL SHEETS	SHEET NO.
F.A.I. 80 (50-2)HBR		LA SALLE	460	194
STA 126+00		TO STA 129+00		
FED. ROAD DIST. NO. 3	ILLINOIS	FED. AID PROJECT-		

CONTRACT NO. 86603

℄ RAMP F

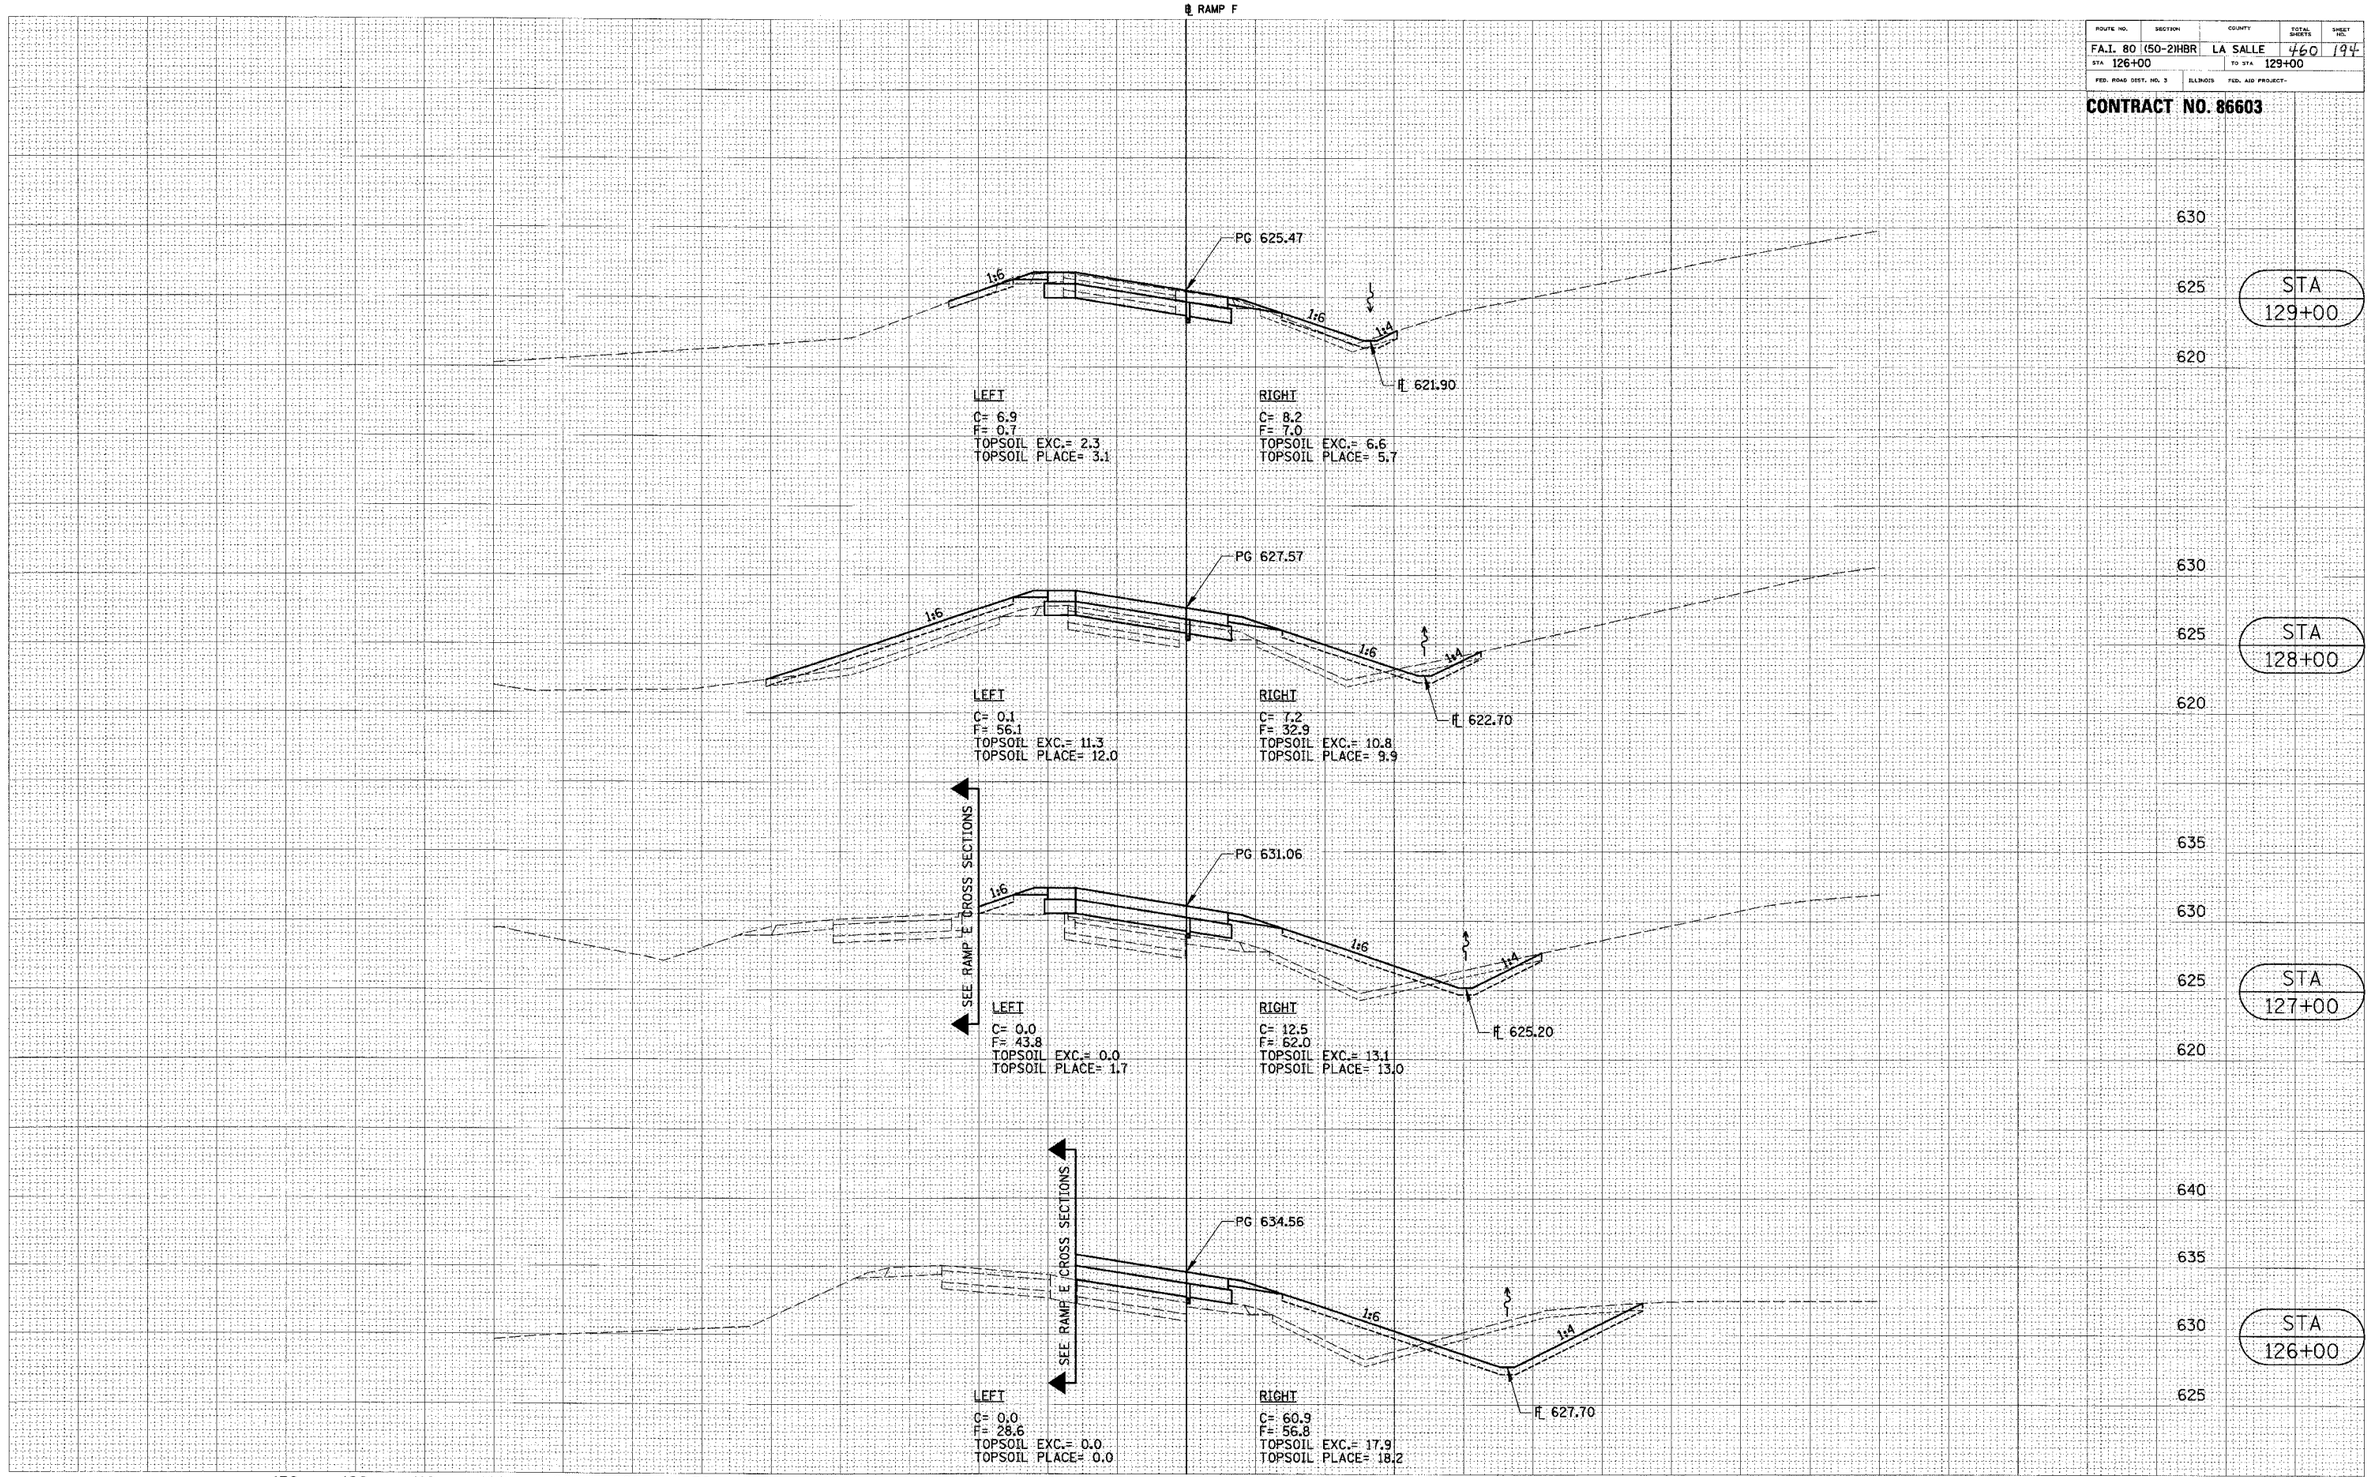

CROSS SECTIONS (RAMP F)

FINAL SURVEY — SURVEYED — PLOTTED — NOTE BOOK — NO. — BY — DATE — TRANSMITTED — AREAS — AREAS CHECKED

ORIGINAL SURVEY — SURVEYED — PLOTTED — NOTE BOOK — NO. — BY — DATE — TRANSMITTED — AREAS — AREAS CHECKED