ROUTE NO.	SECTION	COUNTY	TOTAL SHEETS	SHEET NO.
F.A.I. 80	(50-2)HBR	LA SALLE	460	203
STA 238+00		TO STA 241+00		
FED. ROAD DIST. NO. 3	ILLINOIS	FED. AID PROJECT-		

CONTRACT NO. 86603

℄ RAMP G

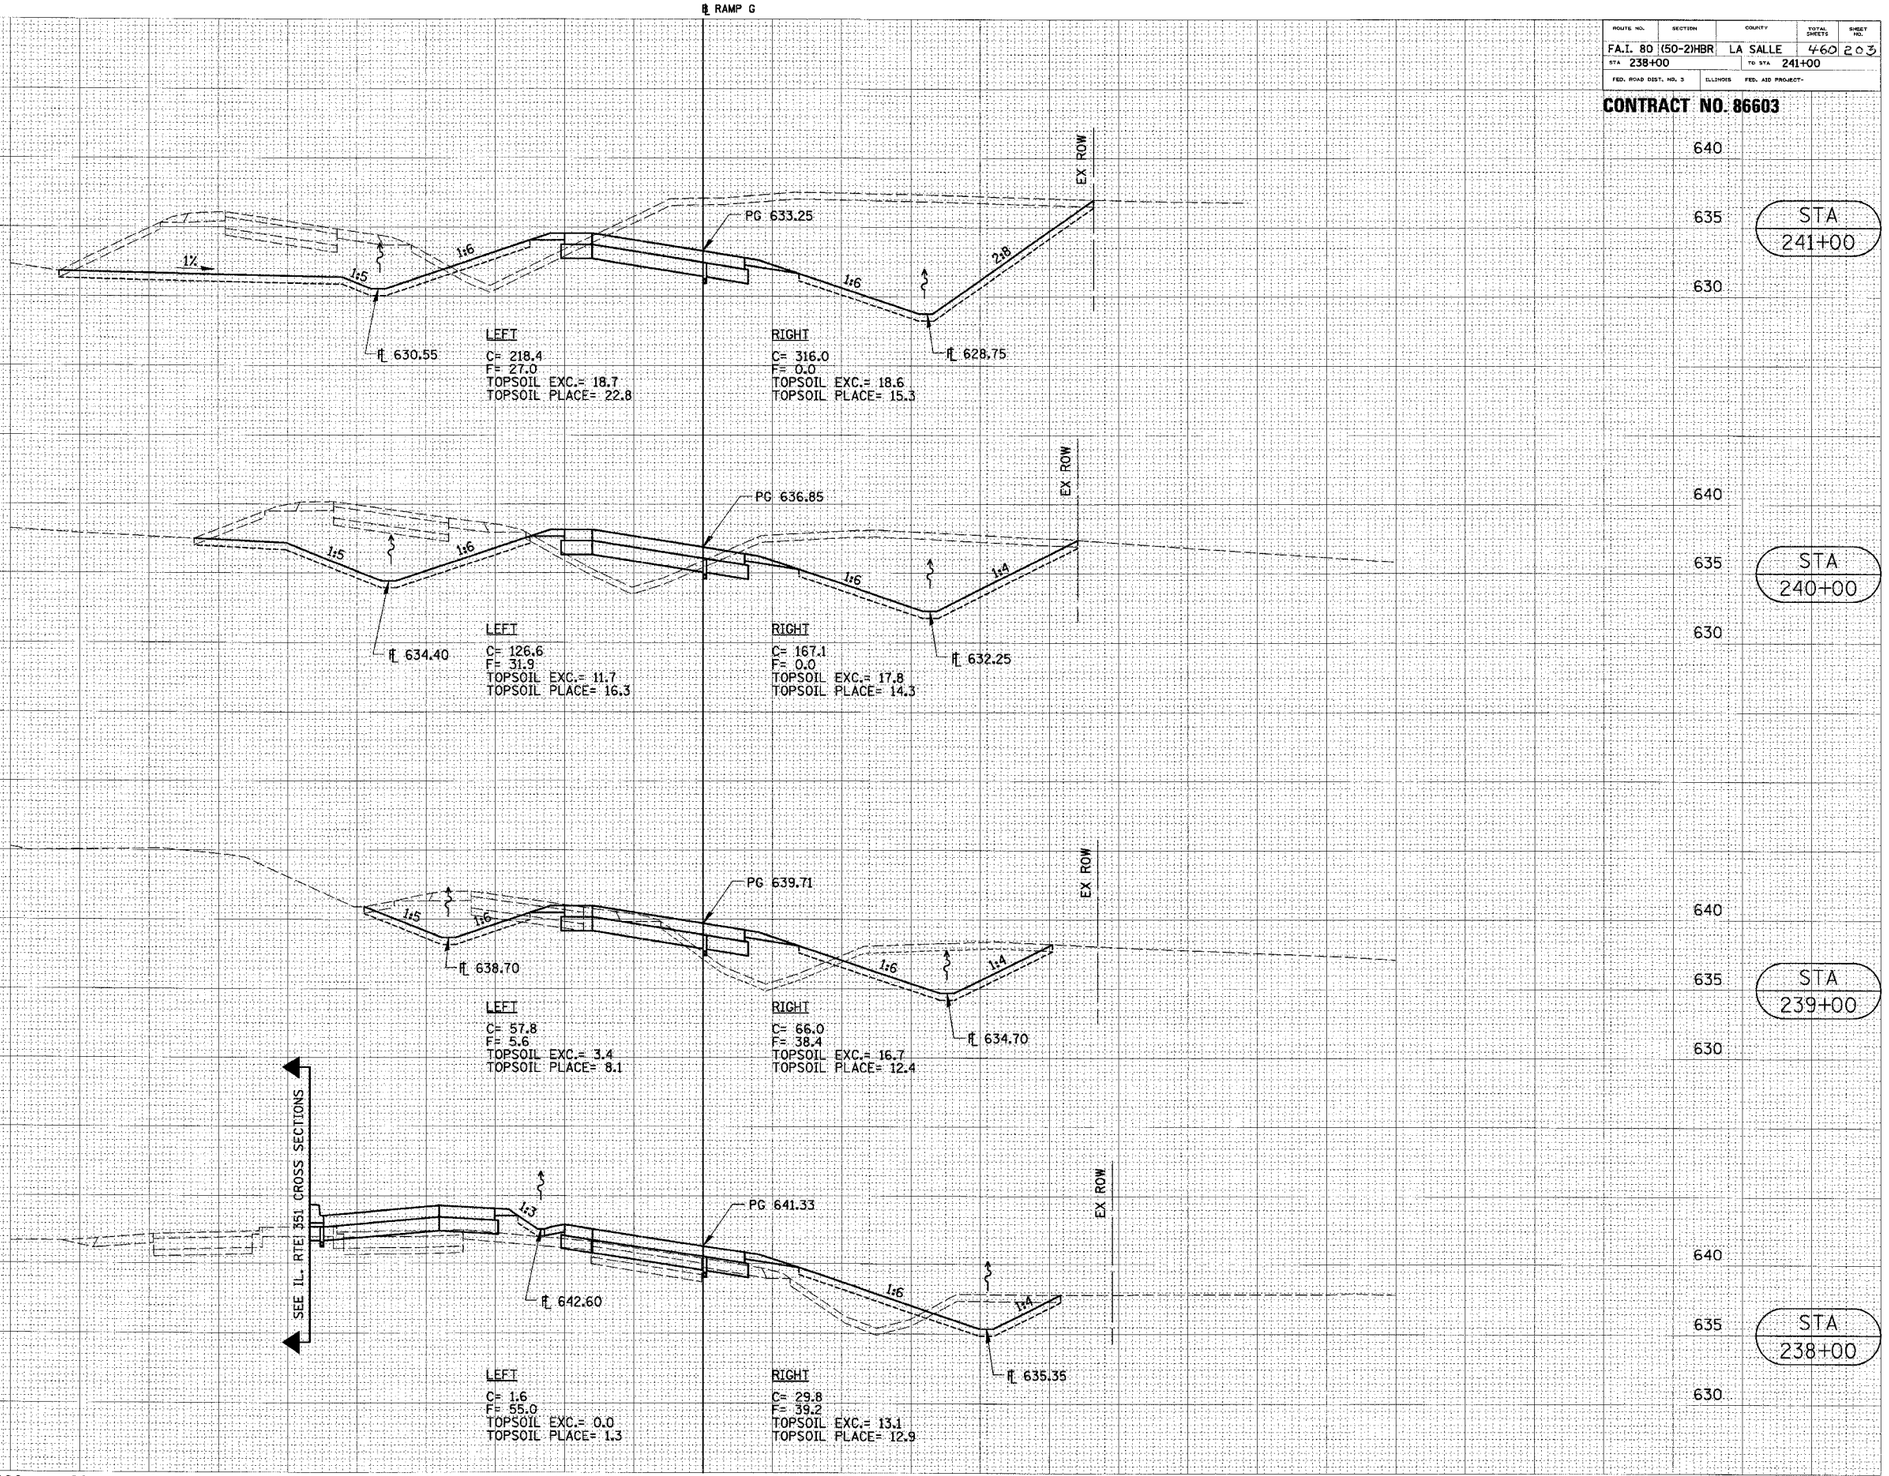

FINAL SURVEY — NOTE BOOK — NO.
SURVEYED — PLOTTED — TYPING DATE — AREAS — AREAS CHECKED — BY — DATE

ORIGINAL SURVEY — NOTE BOOK — NO.
SURVEYED — PLOTTED — TYPING DATE — AREAS — AREAS CHECKED — BY — DATE

CROSS SECTIONS (RAMP G)