F.A.U RTE.	SECTION	COUNTY	TOTAL SHEETS	SHEET NO.
6108	(70X)N & TS-1	LA SALLE	460	222
STA.		TO STA.		
FED. ROAD DIST. NO.	ILLINOIS	FED. AID PROJECT		

CONTRACT NO. 86603

DESIGN		
INT.	DATE	REASON

PLOTS & CHECKS			
INT.	DATE	NO.	REASON

CHECKS		
INT.	DATE	REASON

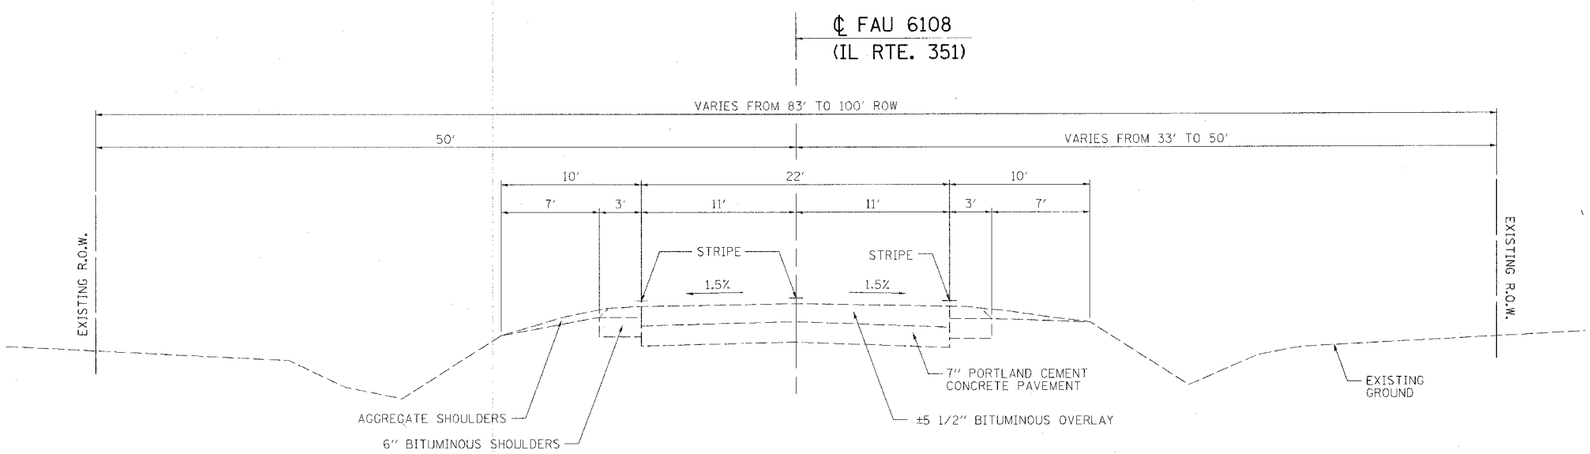

EXISTING TYPICAL SECTION

STA. 247+00 TO STA. 248+90

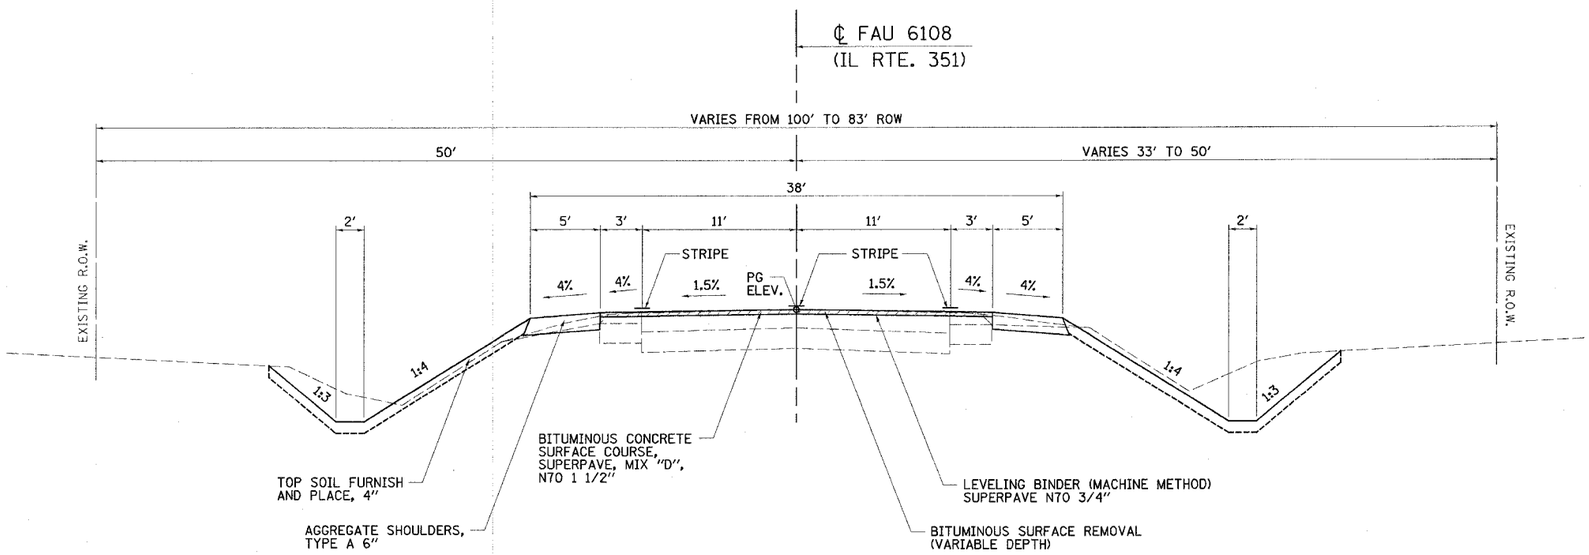

PROPOSED TYPICAL SECTION

STA. 246+00 TO STA. 247+00 (100' TAPER)
STA. 247+00 TO STA. 247+90
STA. 247+90 TO STA. 248+90 (TRANSITION)

REVISIONS	
NAME	DATE

ILLINOIS DEPARTMENT OF TRANSPORTATION

TYPICAL SECTIONS

FAU 6108 (IL. RTE. 351)
SECTION (70X)N & TS-1
LASALLE COUNTY

SCALE: VERT. HORIZ.
DATE: 03/12/04

DRAWN BY: BISHOP
DESIGNED BY: KUNTZMAN
CHECKED BY: COLBROOK

GREENE & BRADFORD, INC.
OF SPRINGFIELD
CONSULTING ENGINEERS
PROFESSIONAL ENGINEER
SPRINGFIELD, ILLINOIS 62701
PROFESSIONAL DESIGN FIRM NO. 84-00273
PROFESSIONAL & STRUCTURAL ENGINEERING CORPORATION
(217) 793-2844, (217) 793-3227 FT. L'SAIL bsa@greenebradfordinc.com

COMPUTER FILE NO. TYPICALS-13
PROJECT: 01194_B_N
08/05/04-GSJ

IDOTPL-5 1"=5' 8/07/00

FAU 6108 (IL. RTE. 351) LA SALLE COUNTY