DESIGN		
INT.	DATE	REASON

PLOTS & CHECKS			
INT.	DATE	NO.	REASON

FILE NAME = $FILE$
PLOT SCALE = $PLTSCAL$ DRV = $PLOTTER$
PLOT DATE = $DATE$
PLOT TIME = $TIME$
OPERATOR = $USER$

CHECKS		
INT.	DATE	REASON

F.A.U. RTE.	SECTION	COUNTY	TOTAL SHEETS	SHEET NO.
6108	70XIN & TS-1	LA SALLE	460	238
STA. 242+00		TO STA. 247+00		
FED. ROAD DIST. NO.	ILLINOIS	FED. AID PROJECT		

CONTRACT NO. 86603

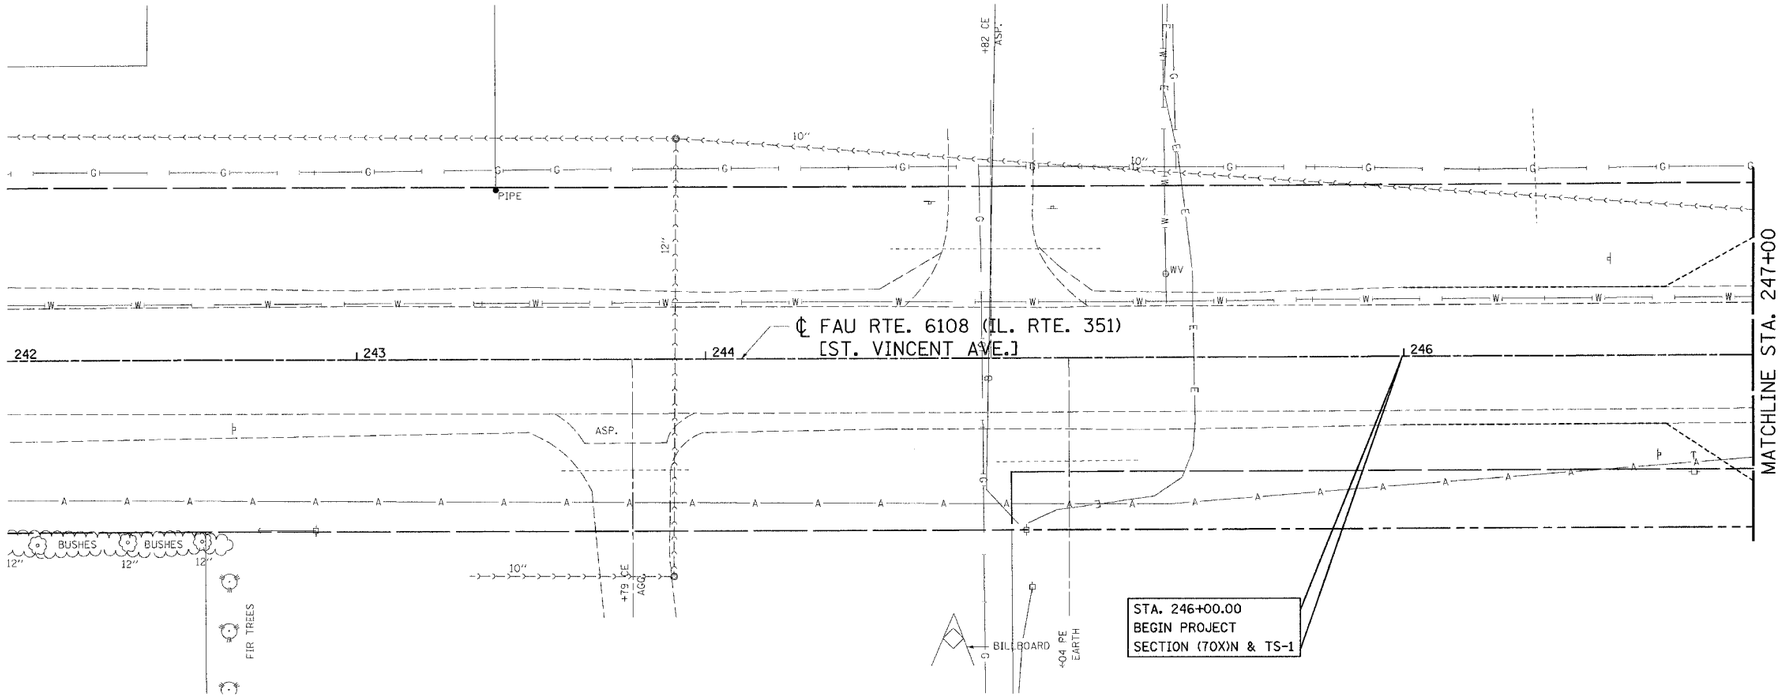

0 20 40
SCALE IN FEET

LEGEND

CURB AND GUTTER REMOVAL	
SIDEWALK REMOVAL	
DRIVEWAY REMOVAL	
SURFACE REMOVAL & BUTT JOINT	
PAVEMENT REMOVAL	
CONCRETE MEDIAN SURFACE REMOVAL	
BITUMINOUS SHOULDER REMOVAL	
BRIDGE APPROACH PAVEMENT REMOVAL	
TREE REMOVAL	
TO BE RELOCATED	REL

REVISIONS	
NAME	DATE

ILLINOIS DEPARTMENT OF TRANSPORTATION

REMOVAL AND ADJUSTMENT PLAN

FAU 6108 (IL. RTE. 351)
SECTION (70X)N & TS-1
LASALLE COUNTY

SCALE: VERT.
HORIZ.
DATE: 6/30/03

DRAWN BY: MABUS
DESIGNED BY: BOTT
CHECKED BY: COLBROOK

GREENE & BRADFORD, INC. OF SPRINGFIELD
CONSULTING ENGINEERS
ZOO/CONSTITUTION DRIVE
SPRINGFIELD, ILLINOIS 62703
P.O. BOX 19210, 62794-9210
PROFESSIONAL DESIGN FIRM ENGINEERING CORPORATION
(217) 753-0845, (217) 753-5037 (FAX), E-MAIL: GREENE-BRADFORD@GBPSP.COM

COMPUTER FILE NO.
REMOVAL351H-01
PROJECT: 01194.8.N
08/05/04-GSJ

\\cad\fs1\projects\351h.sss 10/31/2003 8:48:06 AM User: jmeij