| DESIGN | | |
|---|---|---|
| INT. | DATE | REASON |
| | | |

| PLOTS & CHECKS | | |
|---|---|---|
| INT. | DATE | NO. REASON |
| | | |

FILE NAME = $FILE$
PLOT SCALE = $plotscale$ DRV = $PLOTTER$
PLOT DATE = $DATE$
PLOT TIME = $TIME$
OPERATOR = $USER$

| CHECKS | | |
|---|---|---|
| INT. | DATE | REASON |
| | | |

| F.A.U. RTE. | SECTION | COUNTY | TOTAL SHEETS | SHEET NO. |
|---|---|---|---|---|
| 6108 | (70X)N & TS-1 | LA SALLE | 46 | 240 |
| STA. 257+00 | TO STA. 49+50 | | | |
| FED. ROAD DIST. NO. | ILLINOIS | FED. AID PROJECT | | |

CONTRACT NO. 86603

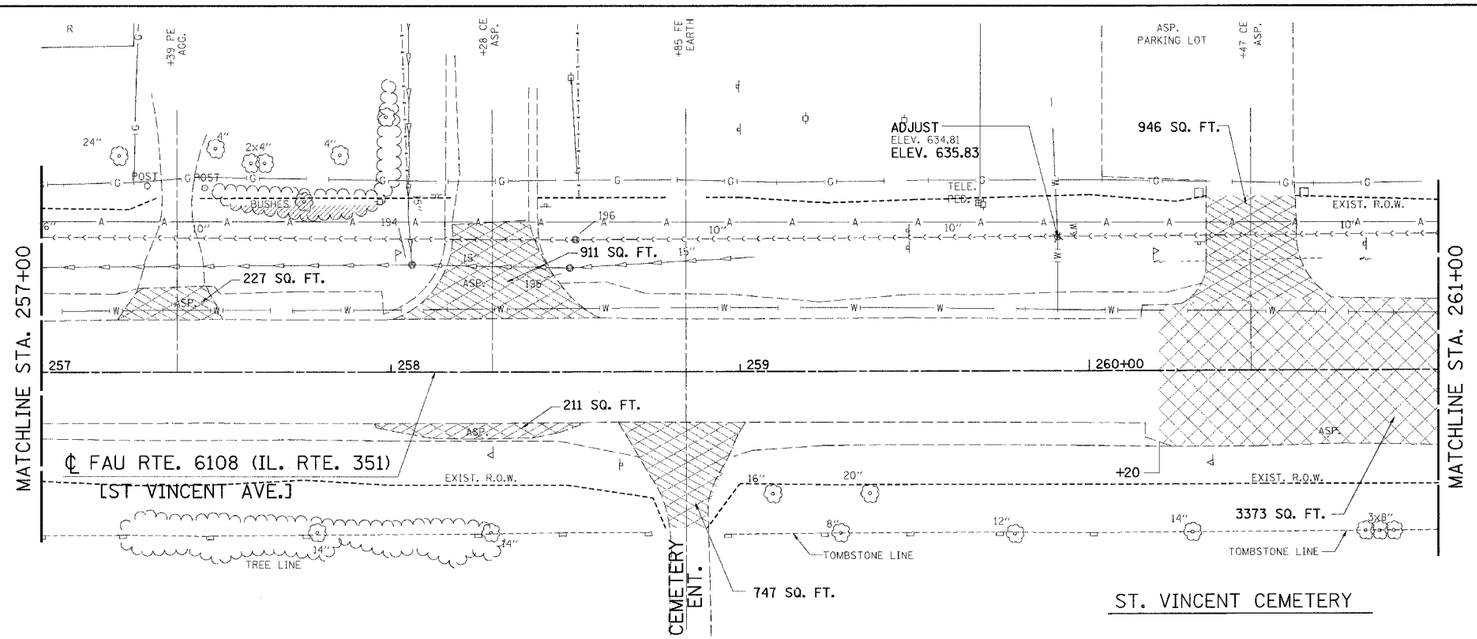


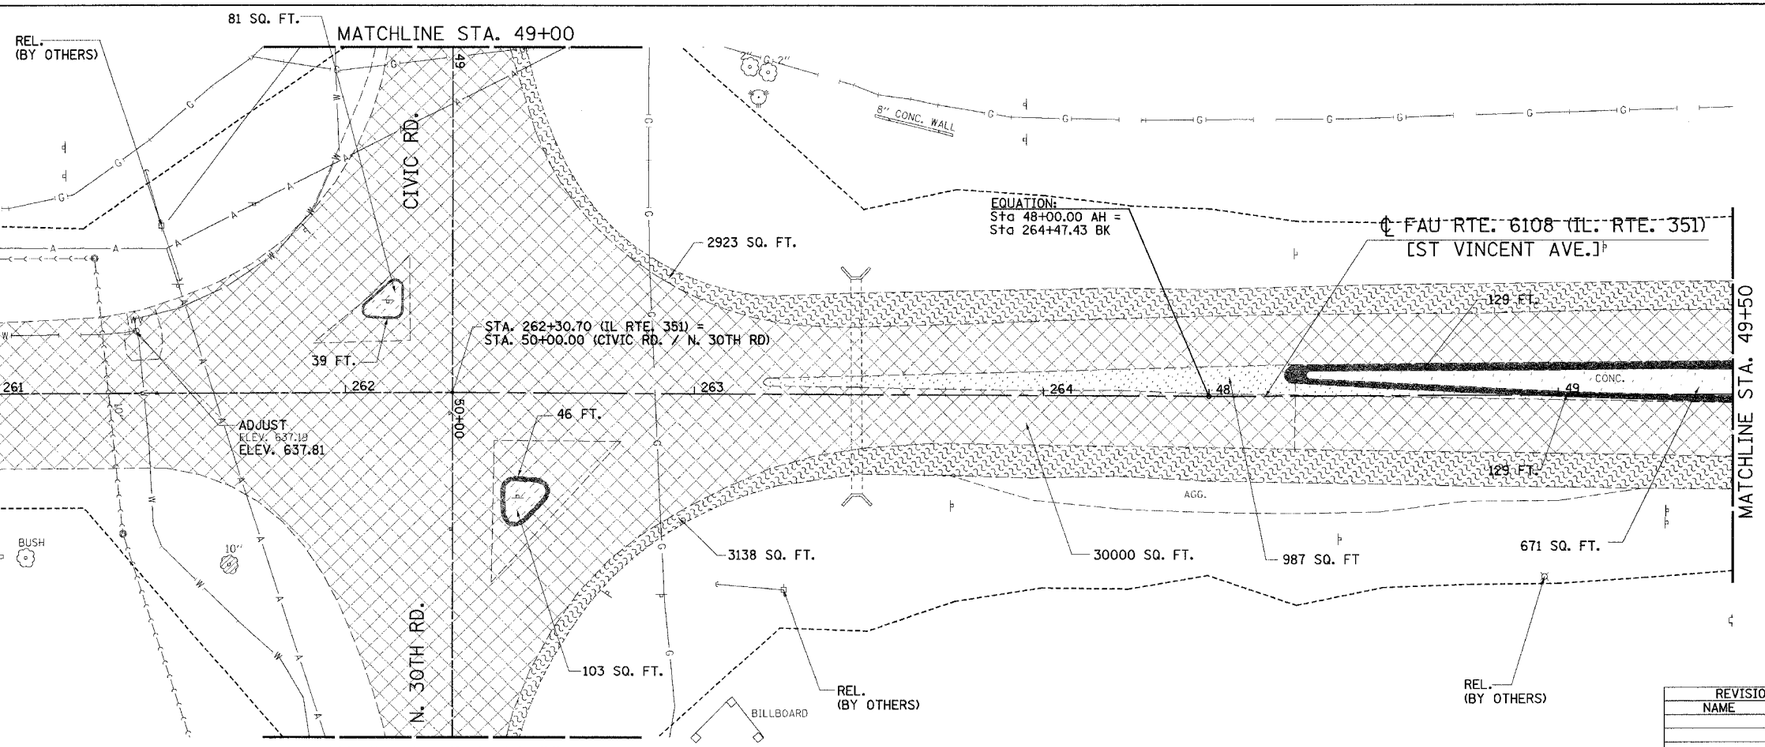


LEGEND

- CURB AND GUTTER REMOVAL
- SIDEWALK REMOVAL
- DRIVEWAY REMOVAL
- SURFACE REMOVAL & BUTT JOINT
- PAVEMENT REMOVAL
- CONCRETE MEDIAN SURFACE REMOVAL
- BITUMINOUS SHOULDER REMOVAL
- BRIDGE APPROACH PAVEMENT REMOVAL
- TREE REMOVAL TO BE RELOCATED — REL

0 20 40
SCALE IN FEET

| REVISIONS | |
|---|---|
| NAME | DATE |
| | |

ILLINOIS DEPARTMENT OF TRANSPORTATION

# REMOVAL AND ADJUSTMENT PLAN

FAU 6108 (IL. RTE. 351)
SECTION (70X)N & TS-1
LASALLE COUNTY

SCALE: VERT.
HORIZ.
DATE: 06/30/03

DRAWN BY: MABUS
DESIGNED BY: BOTT
CHECKED BY: COLBROOK

GREENE & BRADFORD, INC. OF SPRINGFIELD
CONSULTING ENGINEERS
TRANSPORTATION SPECIALISTS
SURVEYING BUILDING & LAND DEVELOPMENT
PROFESSIONAL & CONSTRUCTION FINANCING CORPORATION
(217) 793-3972 1971 793-5277 FAX E-MAIL: GGB@GREENEANDBRADFORD.COM

COMPUTER FILE NO.
REMOVAL351I-01
PROJECT: 01194_B_N
08/05/04-GSJ

IDOTPL-20 1"=20' 8/07/00

FAU RTE. 6108 (IL RTE. 351) LASALLE CO.

\\Greenejan1\Removal351i.dgn 10/20/2004 1:14:11 PM tiber = grey