F.A.U RTE.	SECTION	COUNTY	TOTAL SHEETS	SHEET NO.
6108	(70X)N & TS-1	LA SALLE	460	241
STA. 49+50		TO STA. 54+00		
FED. ROAD DIST. NO.	ILLINOIS	FED. AID PROJECT		

CONTRACT NO. 86603

DESIGN

INT.	DATE	REASON

PLOTS & CHECKS

INT.	DATE	NO.	REASON

CHECKS

INT.	DATE	REASON

FILE NAME = $FILE$
PLOT SCALE = $PLOTSCALE$ DRV = $PLOTTER$
PLOT DATE = $DATE$
PLOT TIME = $TIME$
OPERATOR = $USER$

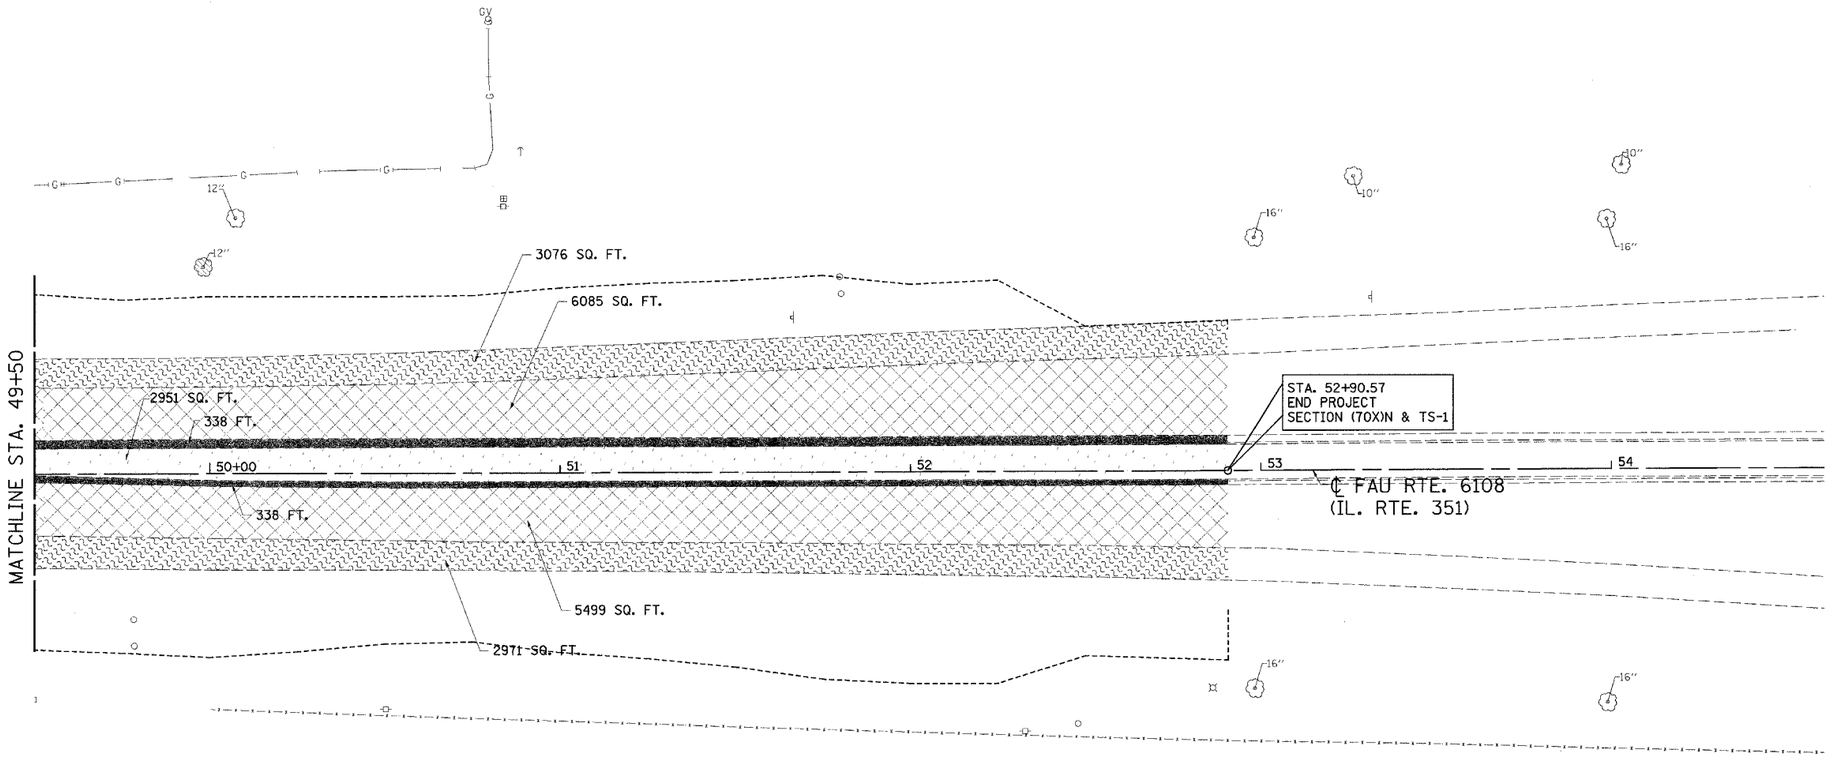

0 20 40
SCALE IN FEET

LEGEND

CURB AND GUTTER REMOVAL	
SIDEWALK REMOVAL	
DRIVEWAY REMOVAL	
SURFACE REMOVAL & BUTT JOINT	
PAVEMENT REMOVAL	
CONCRETE MEDIAN SURFACE REMOVAL	
BITUMINOUS SHOULDER REMOVAL	
BRIDGE APPROACH PAVEMENT REMOVAL	
TREE REMOVAL TO BE RELOCATED	REL

REVISIONS	
NAME	DATE

ILLINOIS DEPARTMENT OF TRANSPORTATION

REMOVAL AND ADJUSTMENT PLAN

FAU 6108 (IL. RTE. 351)
SECTION (70X)N & TS-1
LASALLE COUNTY

SCALE: VERT.
HORIZ.
DATE: 06/30/03

DRAWN BY: MABUS
DESIGNED BY: BOTT
CHECKED BY: COLBROOK

GREENE & BRADFORD, INC.
OF SPRINGFIELD
CONSULTING ENGINEERS
RECONSTITUTION CPA'S
600 EAST MONROE - P.O. BOX 1267
PROFESSIONAL DESIGN FIRM 184.001629
PROFESSIONAL & STRUCTURAL DRAFTING CORPORATION
(217) 787-6610, (217) 753-1627 FTS EMAIL - "CORP"@GREENEBRADFORD.COM

COMPUTER FILE NO.
REMOVAL351I-02

PROJECT: 01194_B_N
08/05/04-GSJ

IDOTPL-20 1"=20' 8/07/00