DESIGN
INT. DATE REASON

PLAN
DRAWN
PLOTTED
CHECKED
QUANTITIES CHECKED
FINAL NOTES CHECKED
STRUCTURE NOTATIONS CHKD
NOTE BOOK
NO.
CADD FILE NAME
BY DATE

PLOTS & CHECKS
INT. DATE NO. REASON

PROFILE
DRAWN
PLOTTED
CHECKED
FINAL NOTES CHECKED
STRUCTURE NOTATIONS CHKD
NOTE BOOK
NO.
BY DATE

CHECKS
INT. DATE REASON

F.A.U RTE.	SECTION	COUNTY	TOTAL SHEETS	SHEET NO.
6108	(70X)N & TS-1	LA SALLE	460	249
STA. 49+50		TO STA. 52+90.57		
FED. ROAD DIST. NO.	ILLINOIS	FED. AID PROJECT		

CONTRACT NO. 86603

N
0 20 40
SCALE IN FEET

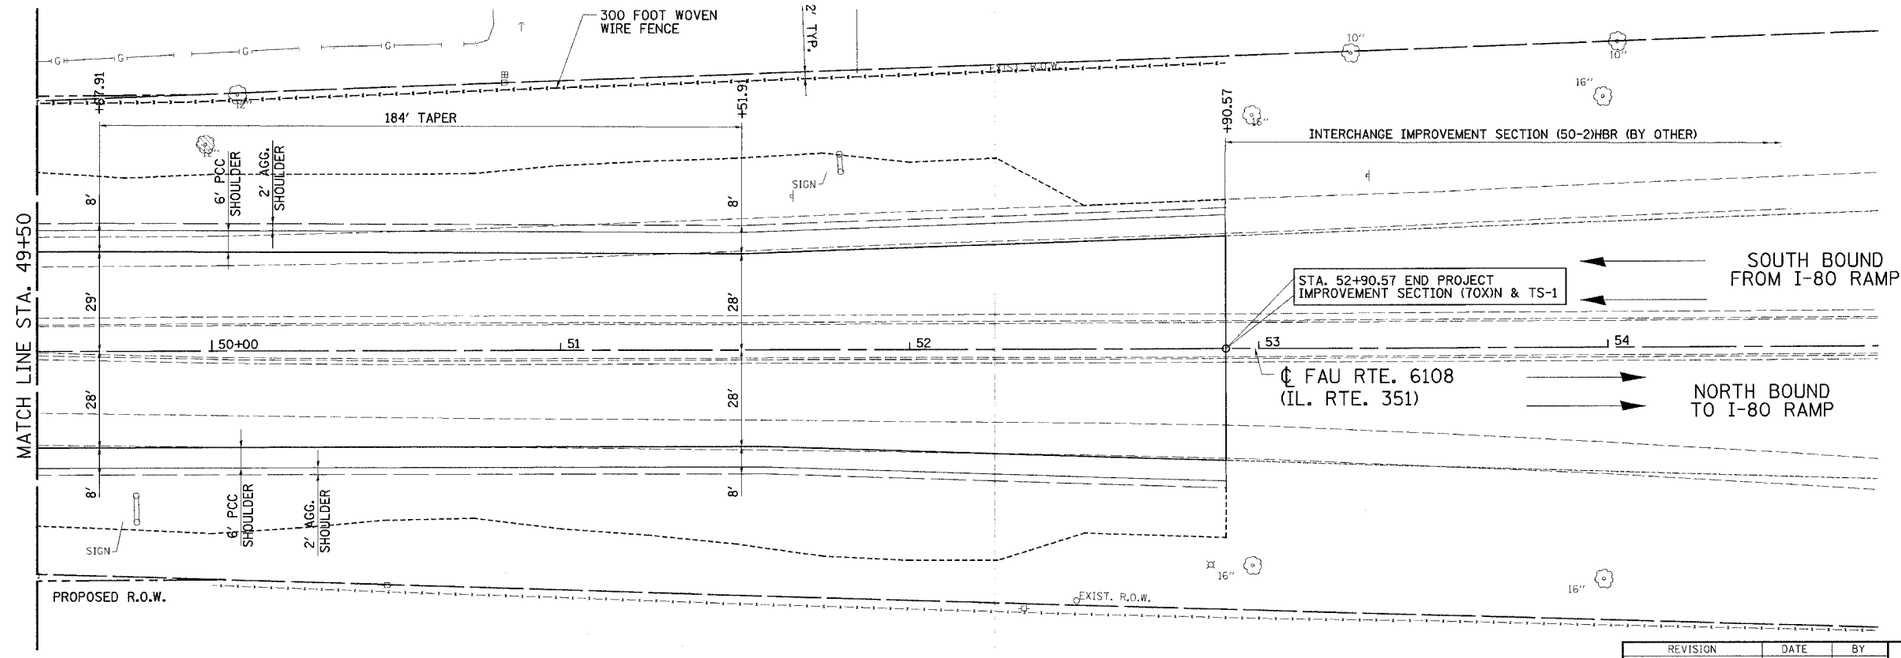

REVISION	DATE	BY

GREENE & BRADFORD, INC. OF SPRINGFIELD
CONSULTING ENGINEERS
2340 SOUTH 6TH STREET
SPRINGFIELD, ILLINOIS 62703
PROFESSIONAL DESIGN FIRM 184.004387
PROFESSIONAL & STRUCTURAL ENGINEERING CORPORATION
(217) 793-6694, (217) 793-3627 FAX, E-MAIL: * 2000@greenebradford.com

COMPUTER FILE NO. PLN3511-04
PROJECT: 01194_B_N
04/01/04-RPB

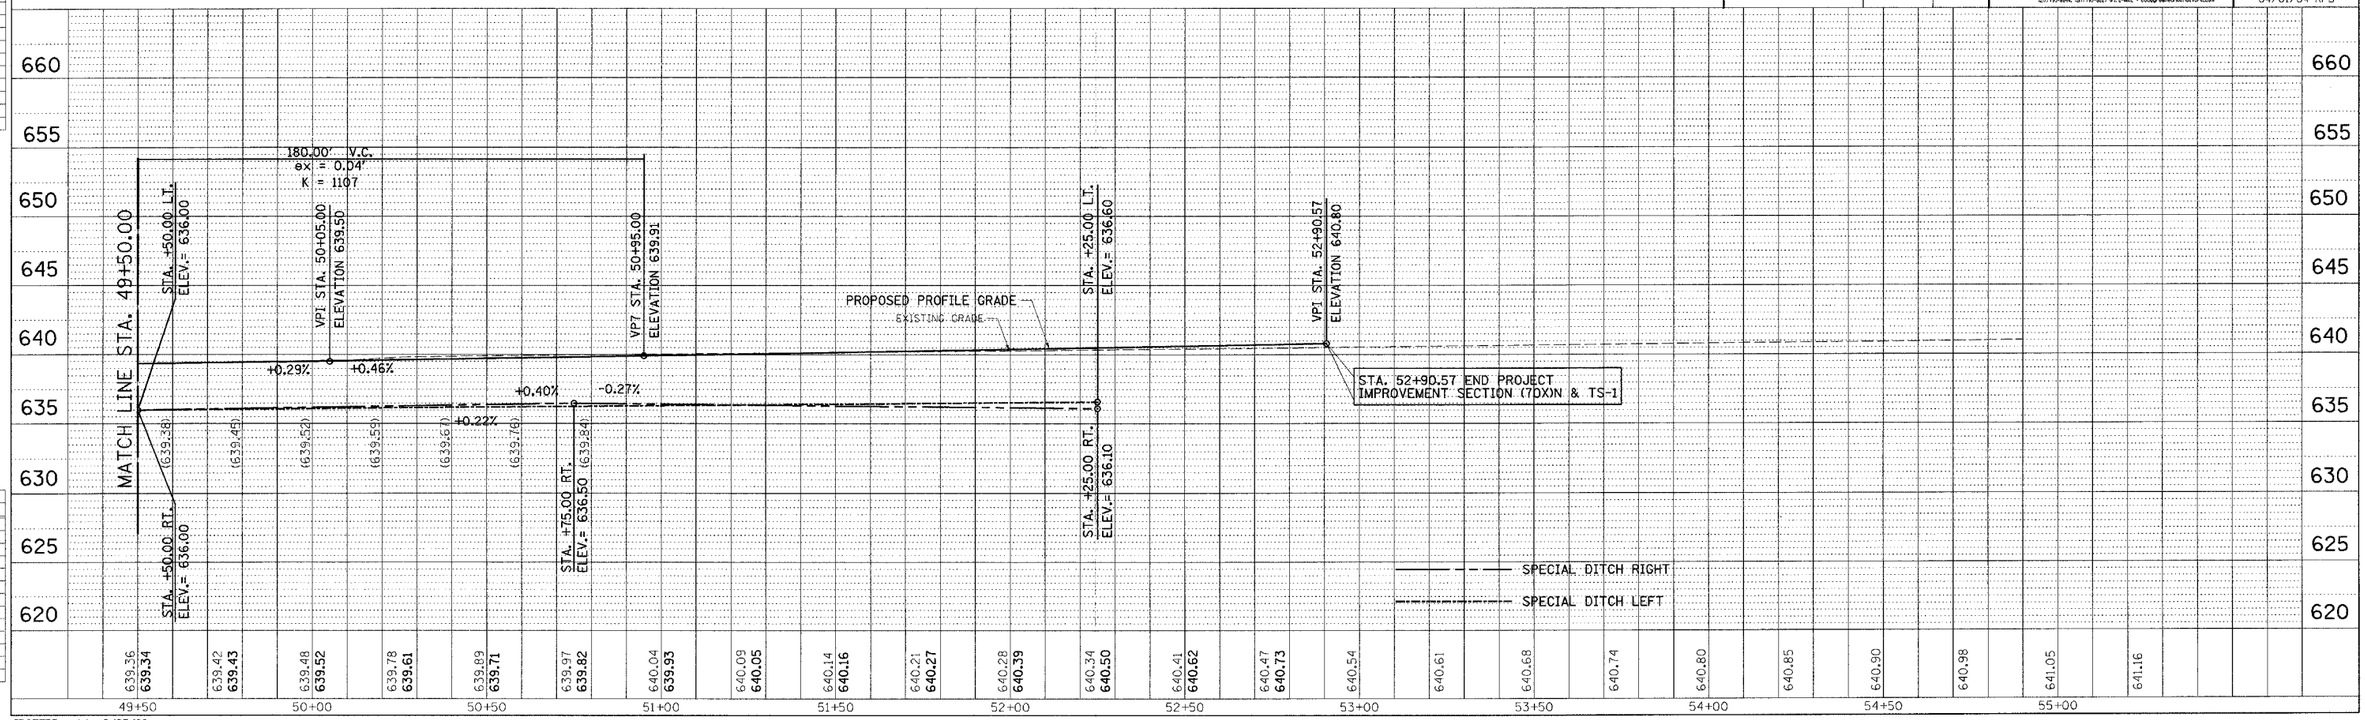

IDOTEPP - 1s1 8/25/98

FAU RTE. 6108 (IL. RTE. 351) LA SALLE CO.

\\prj_1\95-0\prj\pln351...tgn 08/26/2004 1:44:30 PM User = gmac