F.A.U. RTE.	SECTION	COUNTY	TOTAL SHEETS	SHEET NO.
6108	(70X)N & TS-1	LA SALLE	460	254
STA. 252+00		TO STA. 261+00		
FED. ROAD DIST. NO.	ILLINOIS	FED. AID PROJECT		

CONTRACT NO. 86603

DESIGN		
INT.	DATE	REASON

PLOTS & CHECKS			
INT.	DATE	NO.	REASON

FILE NAME = $FILE$
PLOT SCALE = $PLTSCALE$ DRV = $PLOTTER$
PLOT DATE = $DATE$
PLOT TIME = $TIME$
OPERATOR = $USER$

CHECKS		
INT.	DATE	REASON

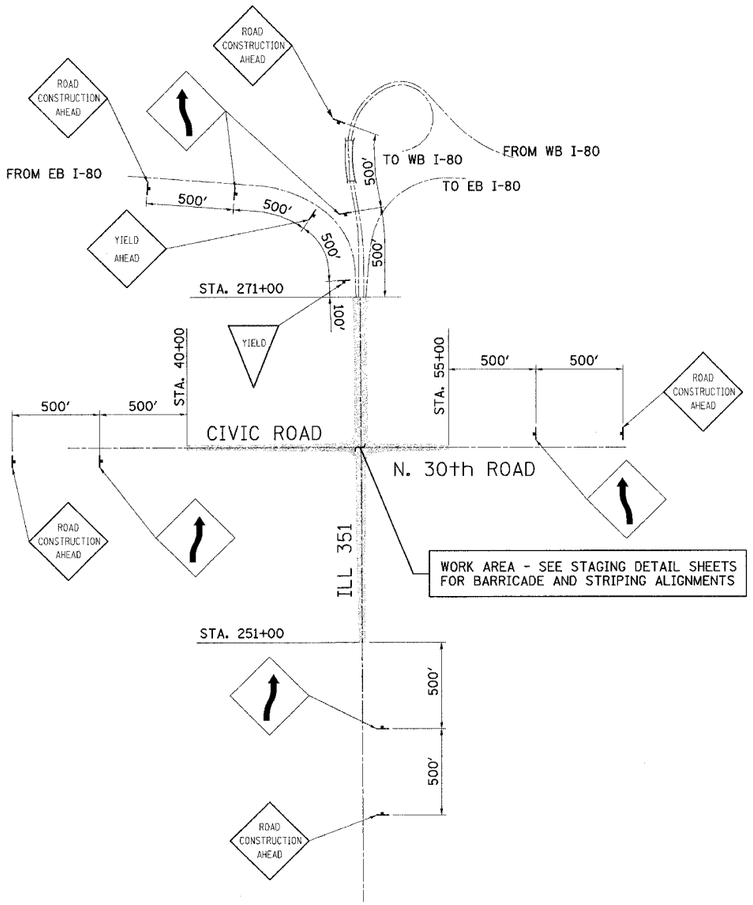

STAGE 4: 24 HR/DAY ADVANCE SIGNING DETAIL

NOTE:
USE STANDARD 701501 AND/OR 701326 AS APPROPRIATE TO SUPPLEMENT THESE SIGNS DURING DAYTIME LANE CLOSURES.

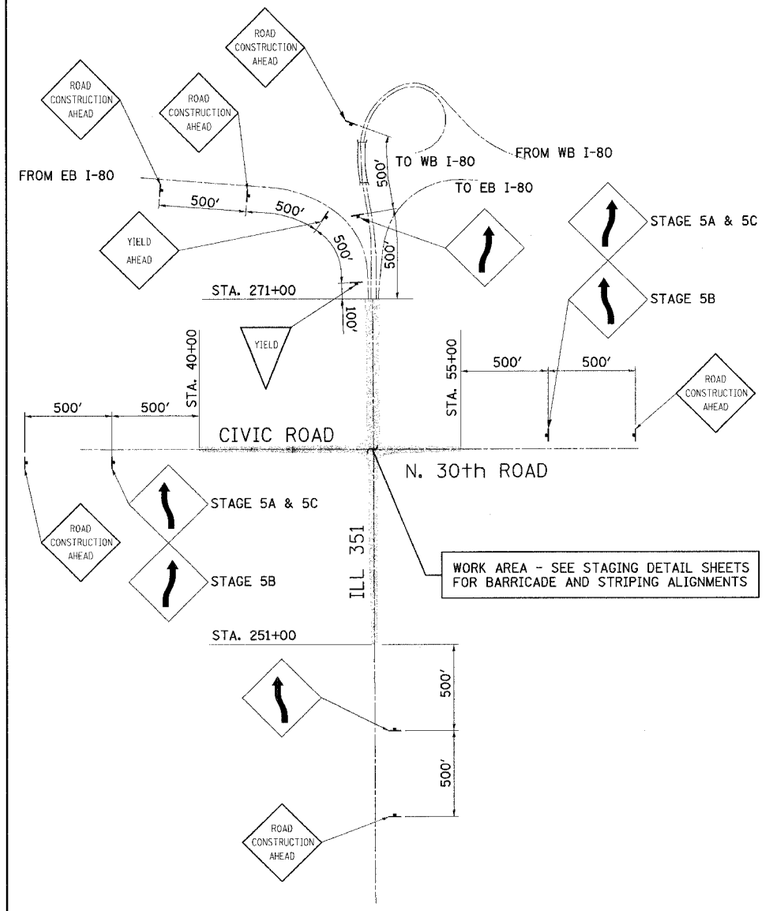

STAGE 5A, 5B & 5C: 24 HR/DAY ADVANCE SIGNING DETAIL

NOTE:
USE STANDARD 701501 AND/OR 701326 AS APPROPRIATE TO SUPPLEMENT THESE SIGNS DURING DAYTIME LANE CLOSURES.

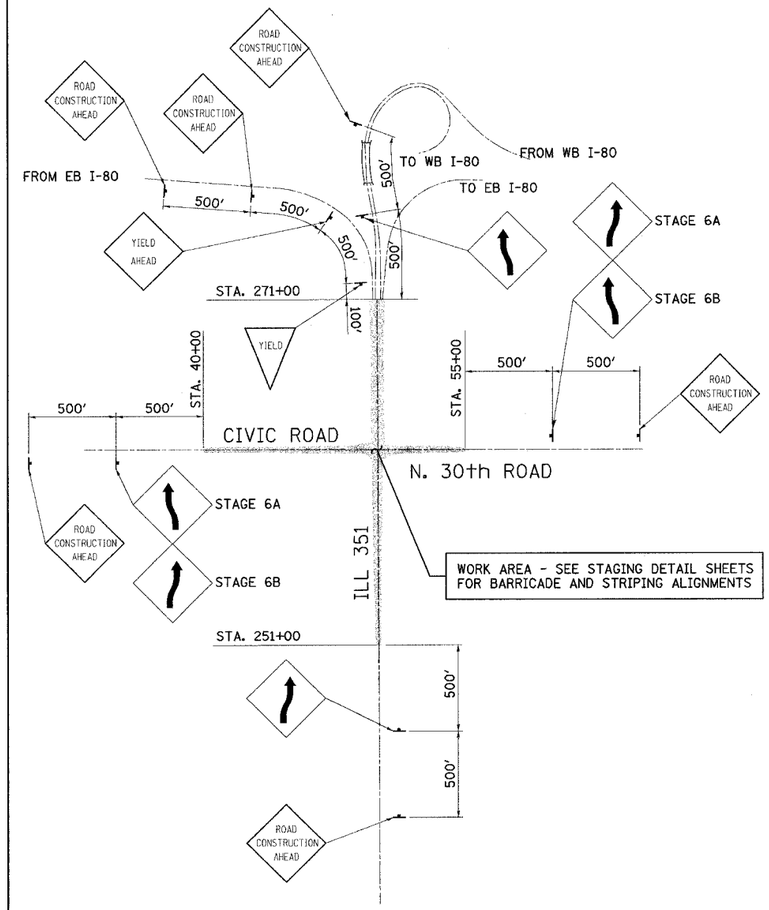

STAGE 6A & 6B: 24 HR/DAY ADVANCE SIGNING DETAIL

NOTE:
USE STANDARD 701501 AND/OR 701326 AS APPROPRIATE TO SUPPLEMENT THESE SIGNS DURING DAYTIME LANE CLOSURES.

REVISIONS	
NAME	DATE

ILLINOIS DEPARTMENT OF TRANSPORTATION

ADVANCE SIGNING DETAIL
RECONSTRUCTION OF CIVIC ROAD/
N.30th ROAD & ILL 351 INTERSECTION

FAU 6108 (IL RTE. 351)
SECTION (70X)N & TS-1
LA SALLE COUNTY

SCALE: VERT.
HORIZ.
DATE 02/17/04

DRAWN BY: Heb
DESIGNED BY: BOTT
CHECKED BY: COLBROOK

GREENE & BRADFORD, INC.
(OF SPRINGFIELD)
CONSULTING ENGINEERS
INDUSTRIAL & CONSTRUCTION DIVISIONS
SUMMIT PLAZA, NORTH - SUITE 1
PROFESSIONAL & STRUCTURAL ENGINEERING CONSULTANTS
PROFESSIONAL & STRUCTURAL ENGINEERING CORPORATION
(217) 753-5945, (217) 753-5077 (FL) E-MAIL: "gbsp@greenebradford.com"

COMPUTER FILE NO.
ADAVANCE SIGNING-2

PROJECT 01194
10/01/03-JLJ

IDOTPL-400 1"=400' 8/07/00