DESIGN		
INT.	DATE	REASON

PLOTS & CHECKS			
INT.	DATE	NO.	REASON

CHECKS		
INT.	DATE	REASON

F.A.U RTE.	SECTION	COUNTY	TOTAL SHEETS	SHEET NO.
6108	(70X)N & TS-1	LA SALLE	46	25
STA.	TO STA.			
FED. ROAD DIST. NO.	ILLINOIS	FED. AID PROJECT		

CONTRACT NO. 86603

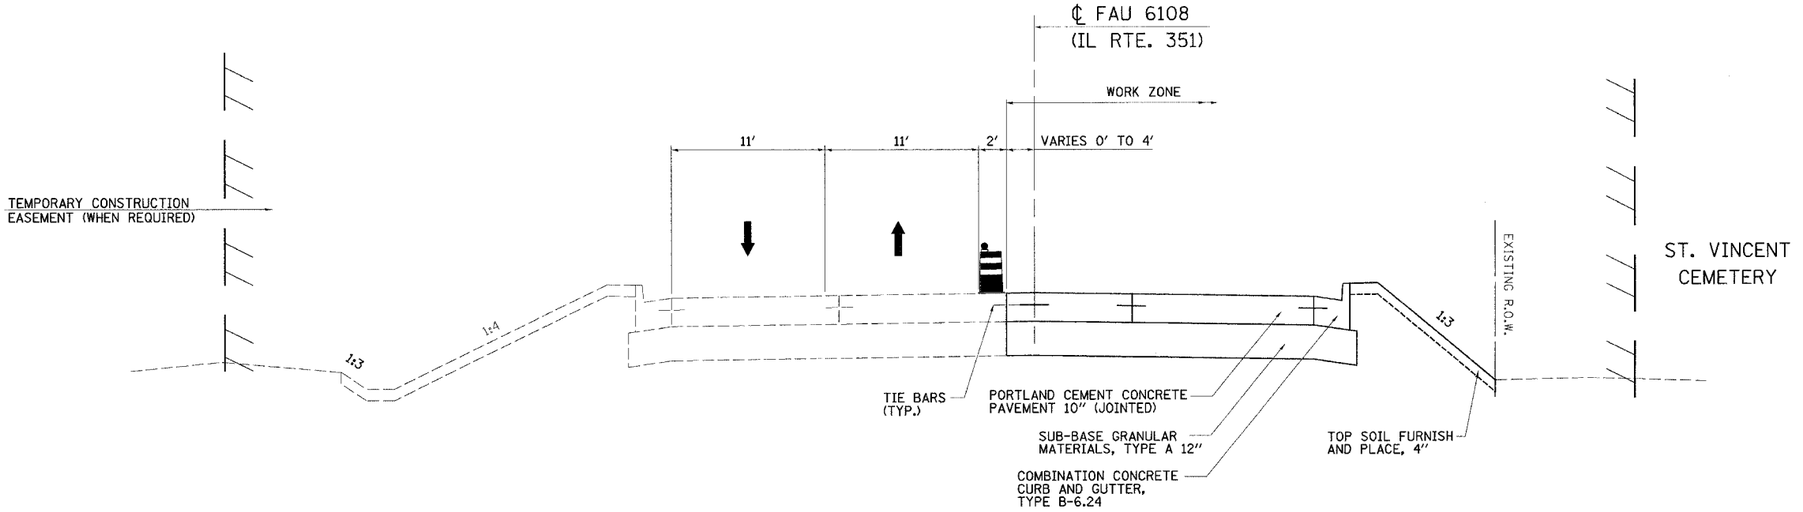

STAGE 3 TYPICAL SECTION

STA. 260+20 TO STA. 263+00

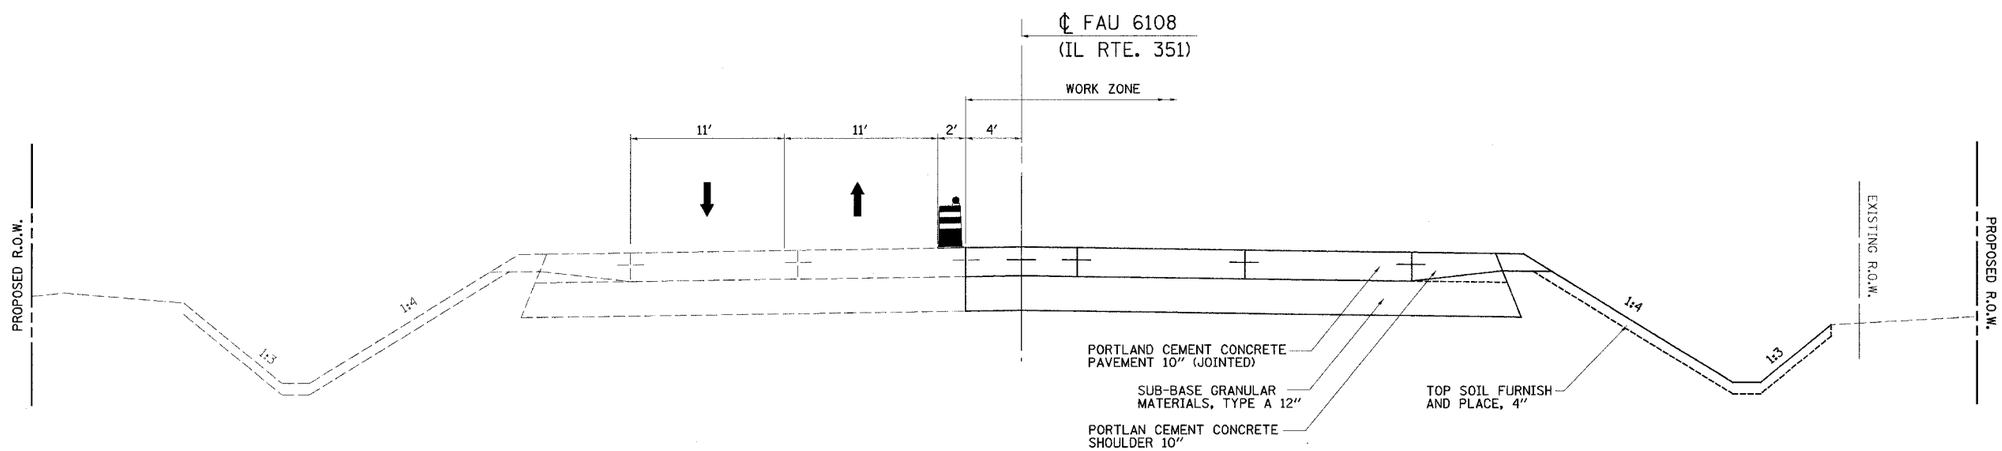

STAGE 3 TYPICAL SECTION

STA. 263+00 TO STA. 52+90.57

REVISIONS	
NAME	DATE

ILLINOIS DEPARTMENT OF TRANSPORTATION

STAGE CONSTRUCTION TYPICAL SECTIONS

FAU 6108 (IL RTE. 351)
SECTION (70X)N & TS-1
LA SALLE COUNTY

SCALE: VERT.
HORIZ.
DATE: 03/12/04

DRAWN BY: BISHOP
DESIGNED BY: KUNTZMAN
CHECKED BY: COLBROOK

GREENE & BRADFORD, INC.
OF SPRINGFIELD
CIVIL ENGINEERS
RIGHT OF WAY CONSTRUCTION SERVICES
SPRINGFIELD, ILLINOIS 62707
(217) 753-0894, (217) 753-3637 (FAX)
PROFESSIONAL DESIGN FIRM NO. 184-000178
E-MAIL: "mail@greenebradford.com"

COMPUTER FILE NO.
STAGETYPS-6

PROJECT: 01194.b_n
03/18/04-RPB

IDOTPL-5 1"=5' 8/07/00

FAU 6108 (IL. RTE. 351) LA SALLE COUNTY