F.A.U. RTE.	SECTION	COUNTY	TOTAL SHEETS	SHEET NO.
6108	(70X)N & TS-1	LA SALLE	460	288
STA. 261+00	TO STA.270+00			
FED. ROAD DIST. NO.	ILLINOIS	FED. AID PROJECT		

CONTRACT NO. 86603

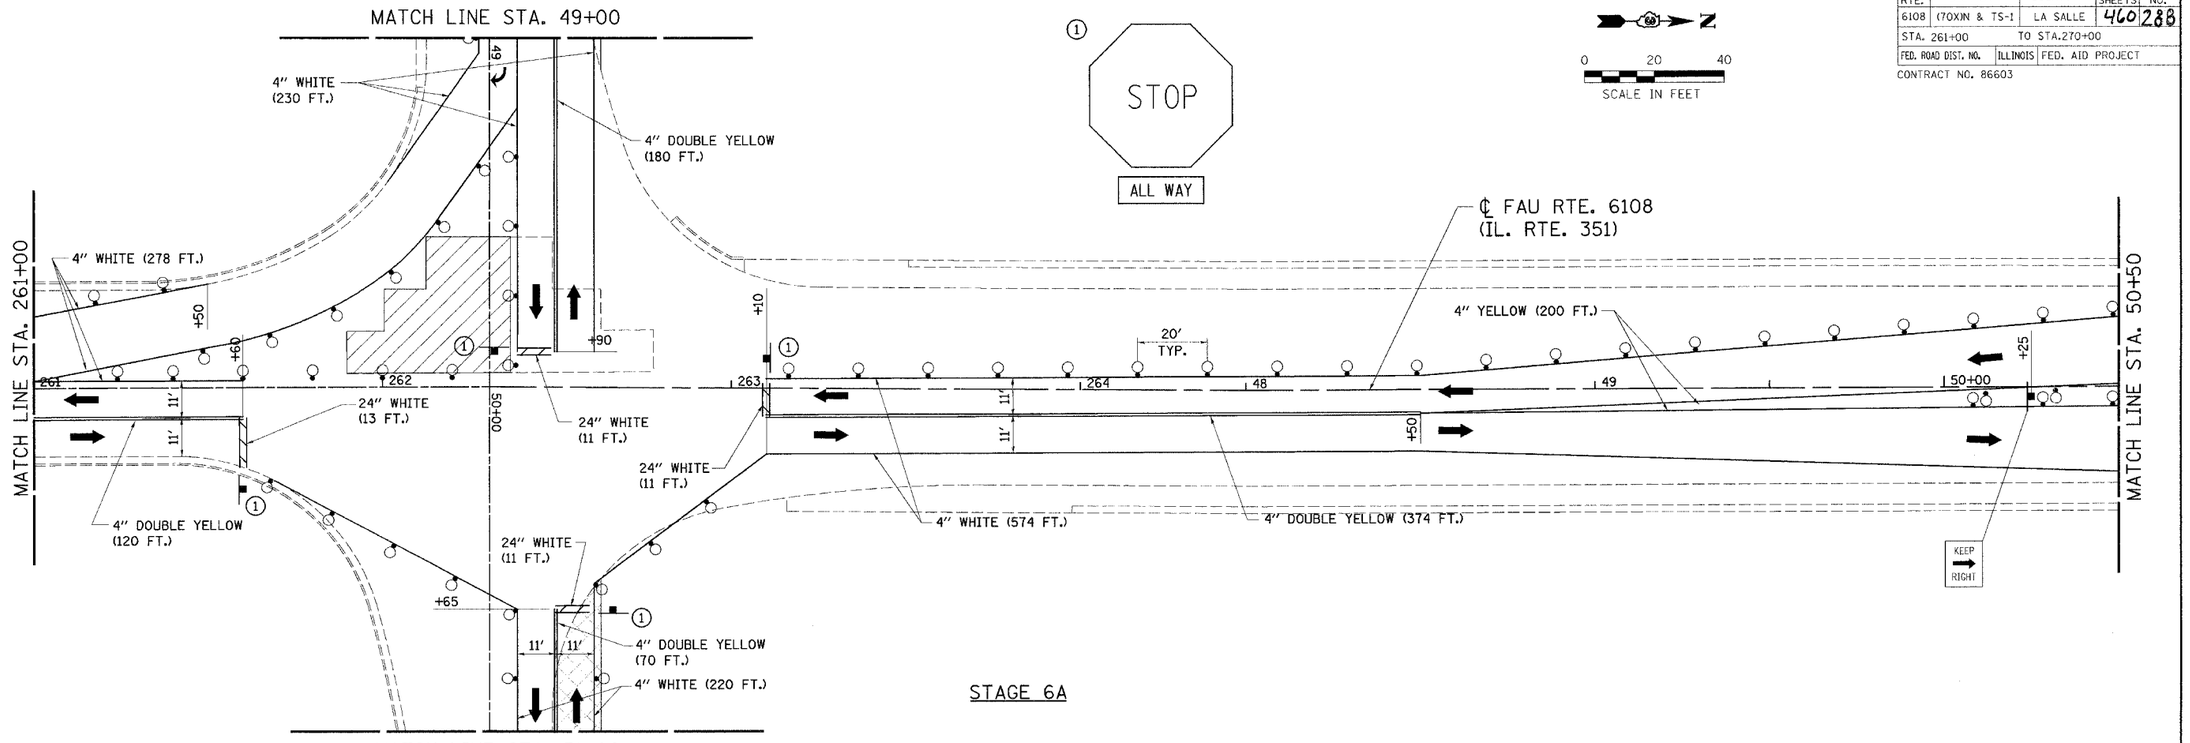

STAGE 6A

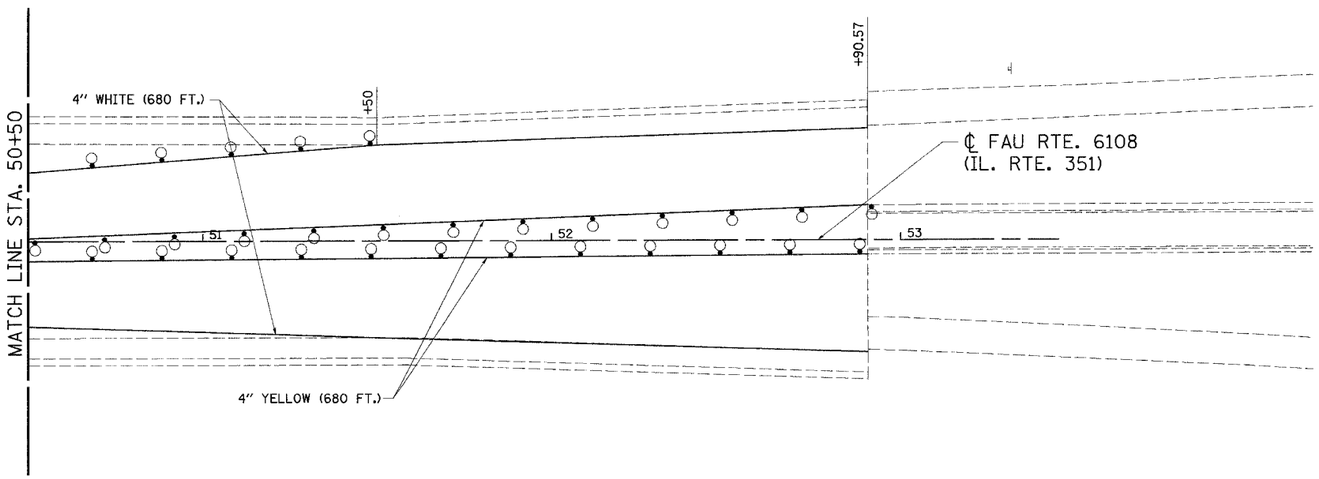

STAGE 6A

0 20 40
SCALE IN FEET

LEGEND

- DIRECTION OF TRAFFIC
- TYPE C BIDIRECTIONAL REFLECTOR
- TYPE III BARRICADE W/ FLASHING LIGHTS
- TYPE III BARRICADE
- DRUM OR BARRICADE WITH STEADY BURNING LIGHT
- WORK ZONE
- DRUM OR BARRICADE
- TEMPORARY WIDENING

REVISIONS	
NAME	DATE

ILLINOIS DEPARTMENT OF TRANSPORTATION

STAGE 6A TRAFFIC CONTROL & CONSTRUCTION

STA. 261+00 TO STA. 270+00

FAU 6108 (IL RTE. 351)
SECTION (70X)N & TS-1
LA SALLE COUNTY

SCALE: VERT.
HORIZ.
DATE 05/07/03

DRAWN BY: MABUS
DESIGNED BY: KUNTZMAN
CHECKED BY: COLBROOK

GREENE & BRADFORD, INC.
OF SPRINGFIELD
CONSULTING ENGINEERS
TRANSPORTATION, WATER
SANITARY & CIVIL, SURVEYING
PROFESSIONAL & STRUCTURAL ENGINEERING CORPORATION
(217) 753-8894, (217) 753-2227 FX, E-MAIL - GBE@GREENEANDBRADFORD.COM

COMPUTER FILE NO.
STAGE6-A-2
PROJECT 01194_b_n
10/01/03-JLJ

DESIGN
INT. DATE REASON

PLOTS & CHECKS
INT. DATE NO. REASON

FILE NAME = $PLOTTER$
PLOT SCALE = $STYLE$ DRV = $PLOTTER$
PLOT DATE = $DATE$
PLOT TIME = $TIME$
OPERATOR = $USER$

CHECKS
INT. DATE REASON

IDOTPL-20 1"=20' 8/07/00

FAU 6108 (IL. RTE. 351) LA SALLE COUNTY