F.A.U. RTE.	SECTION	COUNTY	TOTAL SHEETS	SHEET NO.
6108	(70X)N & TS-1	LA SALLE	460	300
STA. 247+00		TO STA. 252+00		
FED. ROAD DIST. NO.	ILLINOIS	FED. AID PROJECT		

CONTRACT NO. 86603

DESIGN		
INT.	DATE	REASON

PLOTS & CHECKS			
INT.	DATE	NO.	REASON

CHECKS		
INT.	DATE	REASON

FILE NAME = $FILE$
PLOT SCALE = $PLOTSCA$ DRV = $PLOTTER$
PLOT DATE = $DATE$
PLOT TIME = $TIME$
OPERATOR = $USER$

(183) STA. 247+59.49, 37.77' LT.
EXISTING MH-SAN.
RIM=633.97
FL=616.99
TO REMAIN

(184) STA. 250+53.30, 36.75' LT.
EXISTING MH-SAN.
RIM=633.97
FL=617.99
TO REMAIN

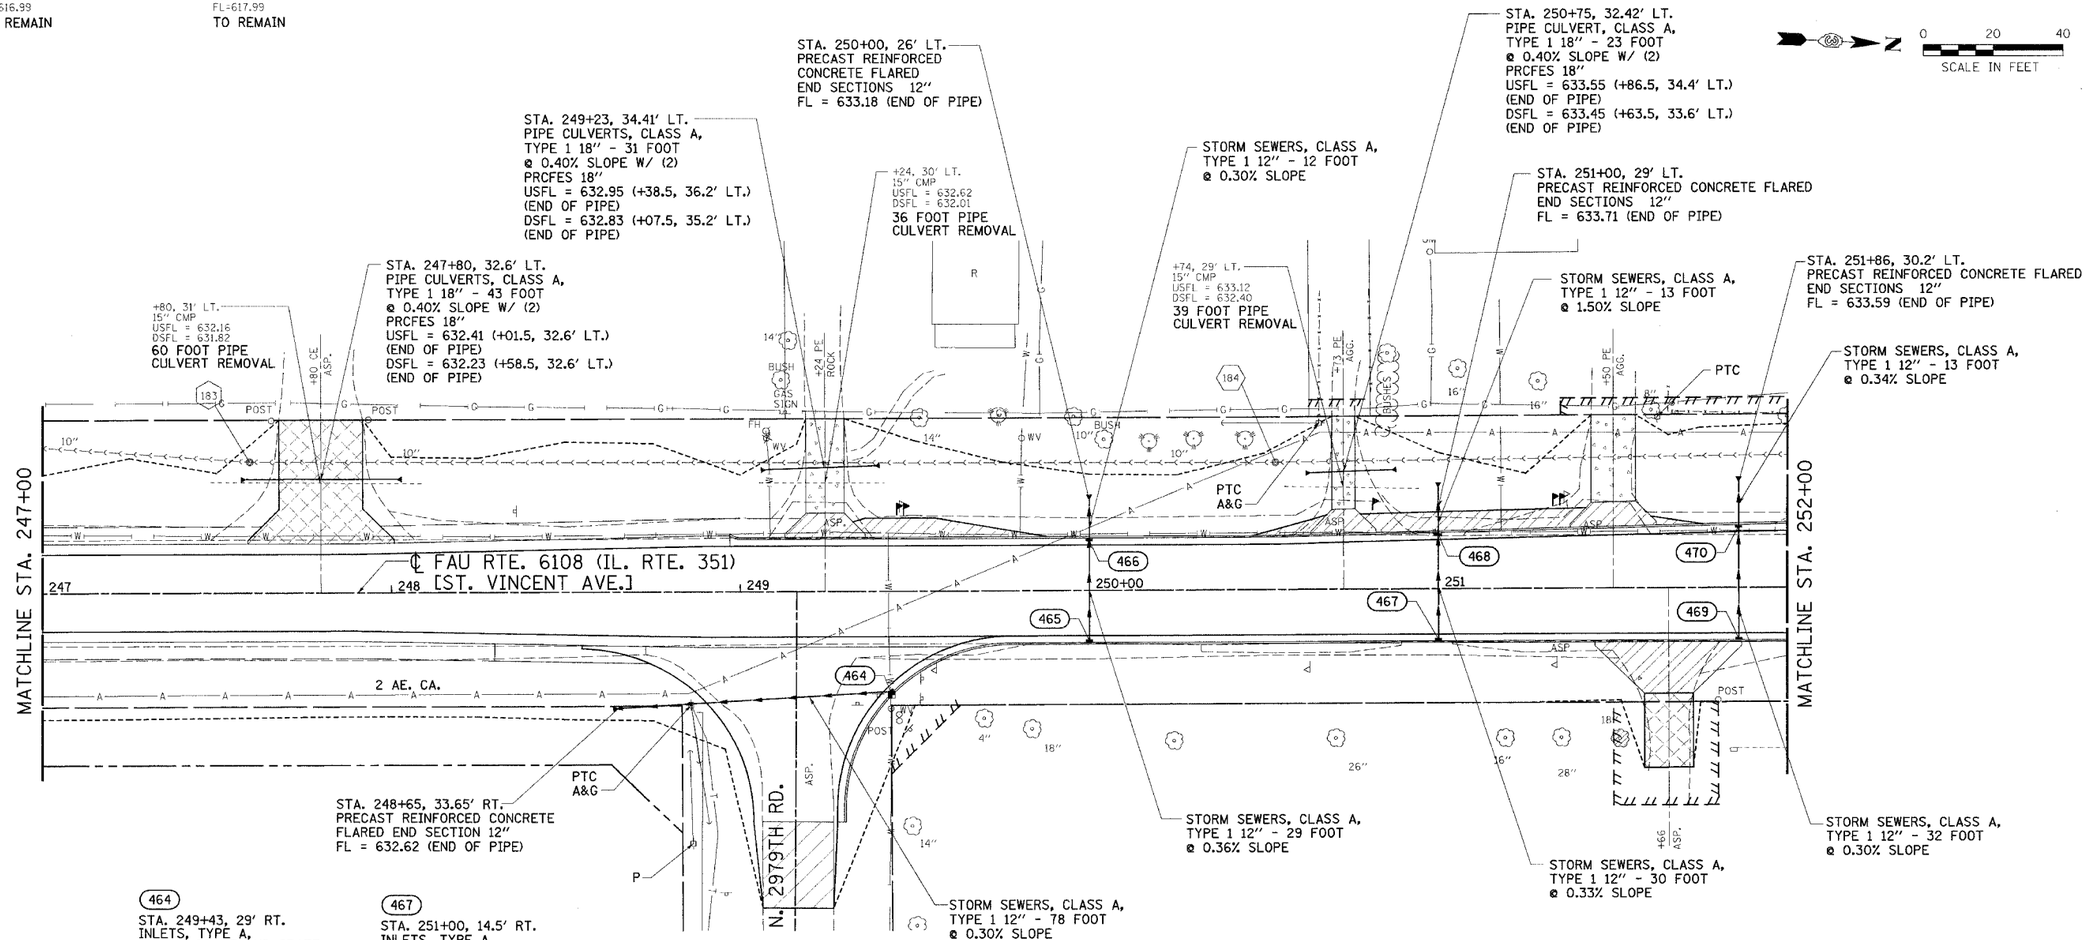

(464)
STA. 249+43, 29' RT.
INLETS, TYPE A,
TYPE 3 FRAME AND GRATE
EP = 635.58
FL = 632.89

(465)
STA. 250+00, 14.5' RT.
INLETS, TYPE A,
TYPE 3 FRAME AND GRATE
EP = 636.19
FL = 633.85

(466)
STA. 250+00, 14.5' LT.
INLETS, TYPE A,
TYPE 3 FRAME AND GRATE
EP = 636.21
FL = 633.21

(467)
STA. 251+00, 14.5' RT.
INLETS, TYPE A,
TYPE 3 FRAME AND GRATE
EP = 635.91
FL = 633.45

(468)
STA. 251+00, 15.52' LT.
INLETS, TYPE A,
TYPE 3 FRAME AND GRATE
EP = 635.91
FL = 633.91

(469)
STA. 251+86, 14.5' RT.
INLETS, TYPE A,
TYPE 3 FRAME AND GRATE
EP = 635.73
FL = 633.73

(470)
STA. 251+86, 17.43' LT.
INLETS, TYPE A,
TYPE 3 FRAME AND GRATE
EP = 635.68
FL (E) = 633.63
FL (W) = 633.63

CONTAMINATION SITE:
EXCAVATION NOT TO EXCEED LISTED DEPTH UNLESS APPROVED BY ENGINEER.

0'
2'
3'
4'
6'

REVISIONS	
NAME	DATE
MABUS	09/12/03

ILLINOIS DEPARTMENT OF TRANSPORTATION

DRAINAGE & UTILITIES PLAN

FAU 6108 (IL. RTE. 351)
SECTION (70X)N & TS-1
LASALLE COUNTY

SCALE: VERT.
HORIZ.
DATE: 06/06/03

DRAWN BY: MABUS
DESIGNED BY: BOTT
CHECKED BY: COLBROOK

GREENE & BRADFORD, INC.
OF SPRINGFIELD
CONSULTING ENGINEERS
SERVICE THE OWNERS
1000 EAST CAPITOL DRIVE
SPRINGFIELD, ILLINOIS 62707
PROFESSIONAL DESIGN FIRM: 40 IAC 1000.
PROFESSIONAL DESIGN FIRM: CORPORATION
(217) 793-5884, (217) 793-5237 (FX) E-MAIL: SPRINGFIELD@GBINCORPORATED.COM

COMPUTER FILE NO.
SS351H-03
PROJECT: 01194.B.N
04/27/04-RPB

IDOTPL-20 1"=20' 8/07/00

FAU RTE. 6108 (IL RTE. 351) LASALLE CO.