F.A.U. RTE.	SECTION	COUNTY	TOTAL SHEETS	SHEET NO.
6108	(70X)N & TS-1	LASALLE	460	310
STA. 47+00		TO STA. 53+00		
FED. ROAD DIST. NO.	ILLINOIS	FED. AID PROJECT		

CONTRACT NO. 86603

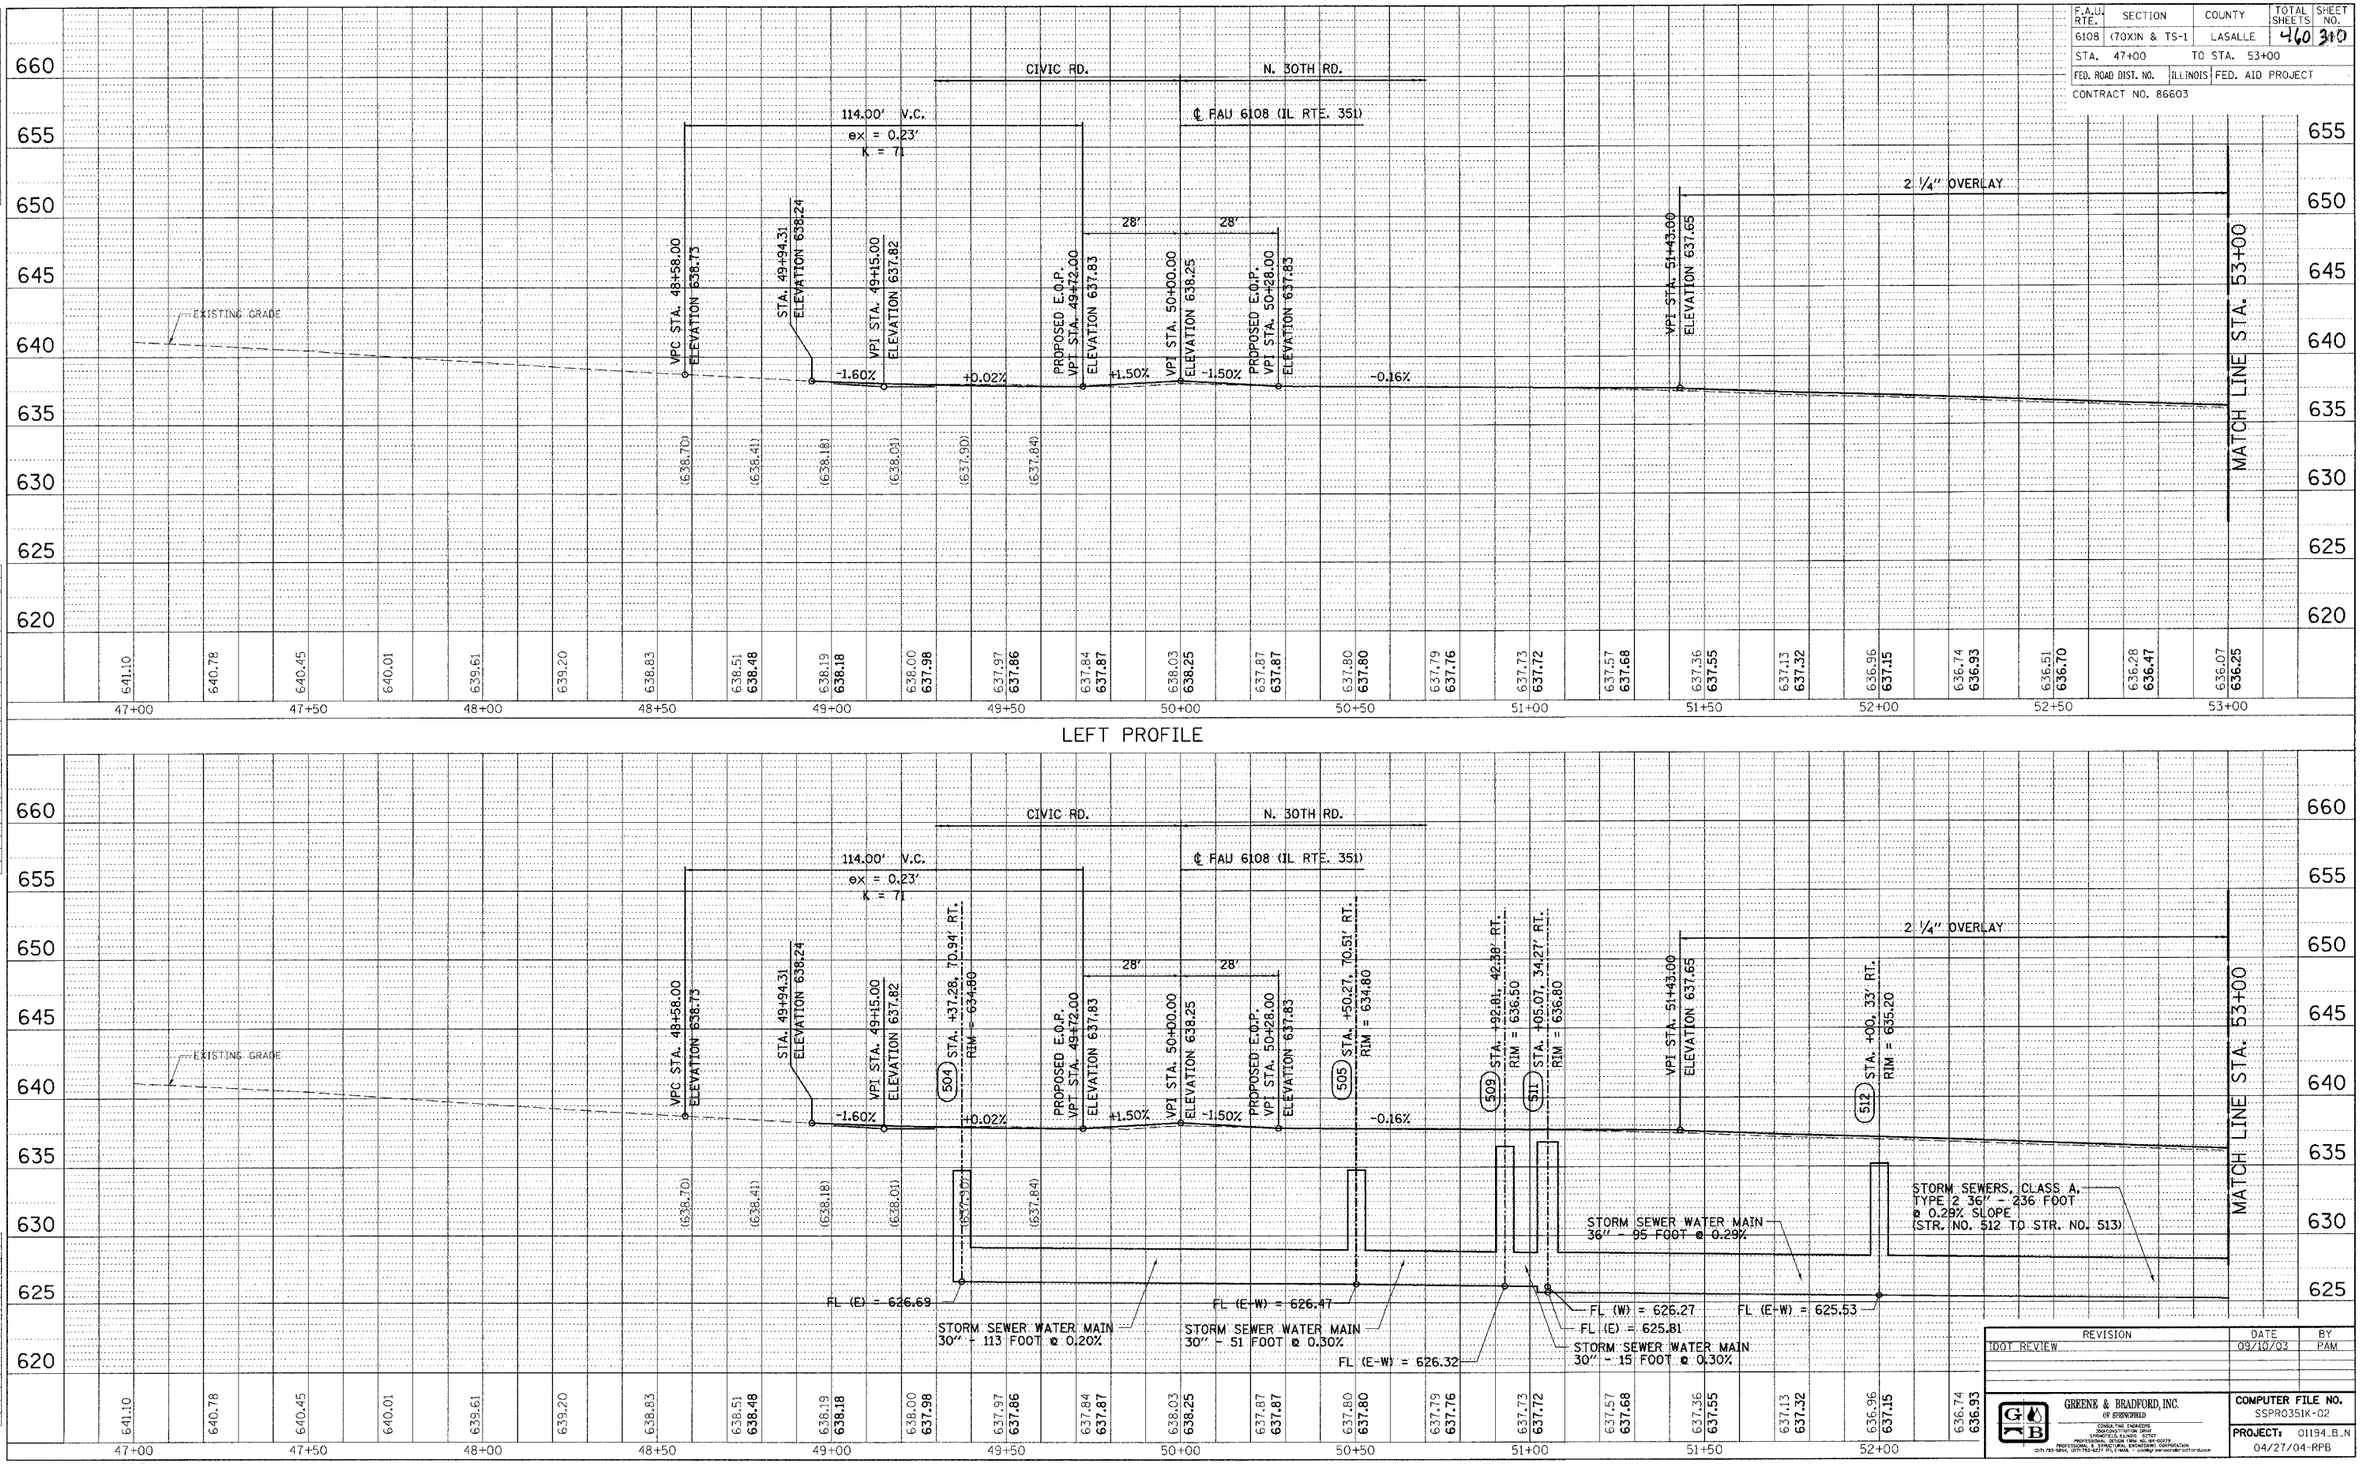

LEFT PROFILE

RIGHT PROFILE

REVISION	DATE	BY
IDOT REVIEW	09/10/03	PAM

GREENE & BRADFORD, INC. OF SPRINGFIELD

COMPUTER FILE NO. SSPR0351K-02

PROJECT: 01194_B_N 04/27/04-RPB

IDOTPP-20 - 1:20 8/07/00

CIVIC ROAD - DRAINAGE & UTILITIES - FAU 6108 (IL. RTE. 351) LASALLE COUNTY