DESIGN		
INT.	DATE	REASON

PLOTS & CHECKS			
INT.	DATE	NO.	REASON

CHECKS		
INT.	DATE	REASON

$FILE$
PLOT SCALE = $SCALE$ DRV = $PLOTTER$
PLOT DATE = $DATE$
PLOT TIME = $TIME$
OPERATOR = $USER$

FILE NAME =

F.A.U. RTE.	SECTION	COUNTY	TOTAL SHEETS	SHEET NO.
6108	(70X)N & TS-1	LASALLE	460	327
STA. 252+00	TO STA. 261+00			
FED. ROAD DIST. NO.	ILLINOIS	FED. AID PROJECT		

CONTRACT NO. 86603

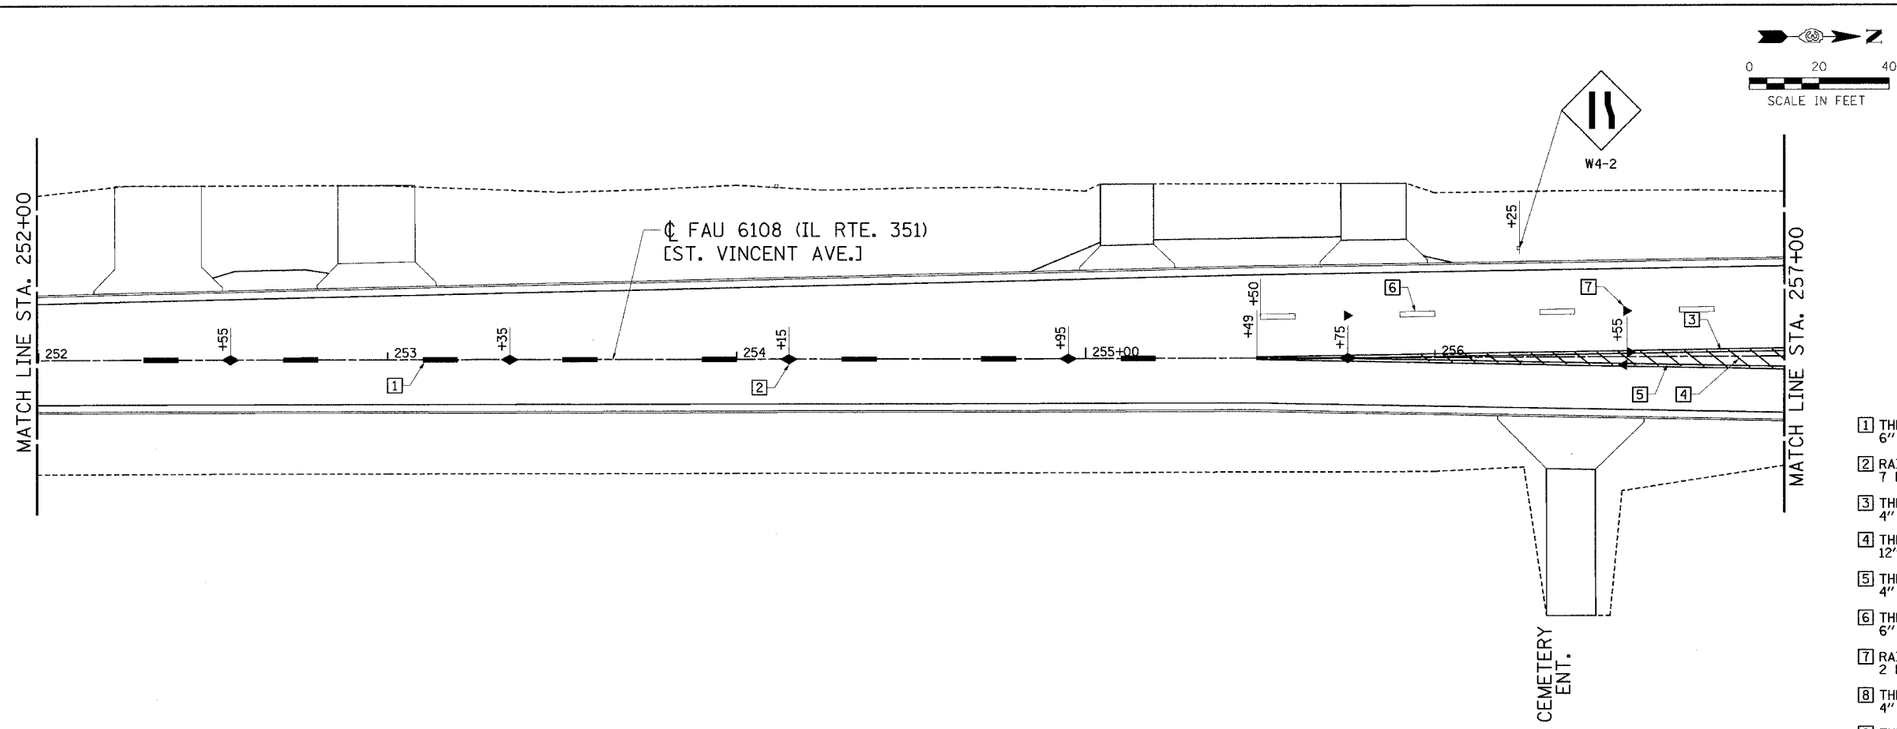

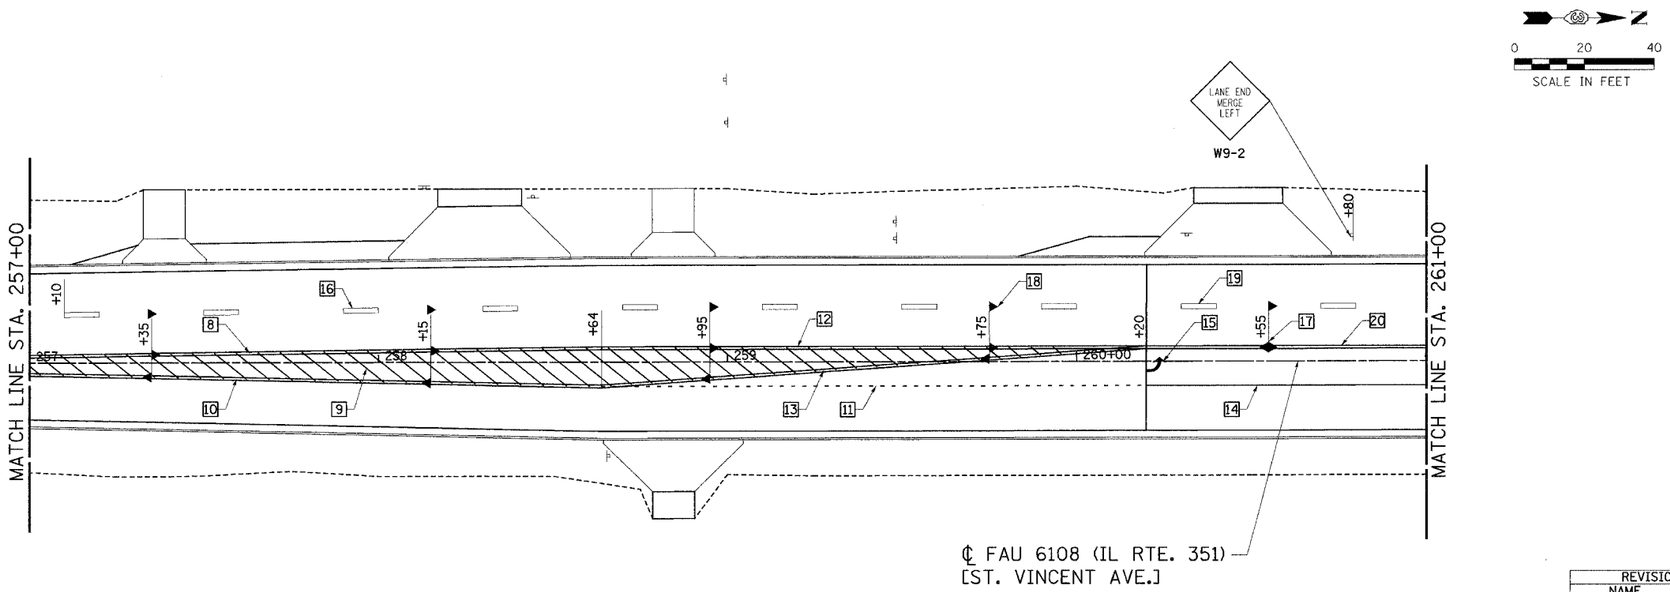

1 THERMOPLASTIC PAVEMENT MARKING-LINE 6" (YELLOW-SKIP DASH) 80 FOOT

2 RAISED REFLECTIVE PAVEMENT MARKERS 7 EACH (YELLOW)

3 THERMOPLASTIC PAVEMENT MARKING-LINE 4" (DOUBLE YELLOW) 302 FOOT

4 THERMOPLASTIC PAVEMENT MARKING-LINE 12" (YELLOW-DIAGONAL) 202 FOOT

5 THERMOPLASTIC PAVEMENT MARKING-LINE 4" (DOUBLE YELLOW) 302 FOOT

6 THERMOPLASTIC PAVEMENT MARKING-LINE 6" (WHITE-SKIP DASH) 40 FOOT

7 RAISED REFLECTIVE PAVEMENT MARKERS 2 EACH (WHITE)

8 THERMOPLASTIC PAVEMENT MARKING-LINE 4" (DOUBLE YELLOW) 328 FOOT

9 THERMOPLASTIC PAVEMENT MARKING-LINE-12" (YELLOW-DIAGONAL) 953 FOOT

10 THERMOPLASTIC PAVEMENT MARKING-LINE 4" (DOUBLE YELLOW) 328 FOOT

11 THERMOPLASTIC PAVEMENT MARKING-LINE 8" (YELLOW-SHORT DASH) 40 FOOT

12 THERMOPLASTIC PAVEMENT MARKING-LINE 4" (DOUBLE YELLOW) 312 FOOT

13 THERMOPLASTIC PAVEMENT MARKING-LINE 4" (DOUBLE YELLOW) 313 FOOT

14 EPOXY PAVEMENT MARKING-LINE 8" (WHITE) 80 FOOT

15 EPOXY PAVEMENT MARKING LETTERS & SYMBOLS (WHITE) 15.6 SQ. FOOT

16 THERMOPLASTIC PAVEMENT MARKING-LINE 6" (WHITE-SKIP DASH) 80 FOOT

17 RAISED REFLECTIVE PAVEMENT MARKERS 9 EACH (YELLOW)

18 RAISED REFLECTIVE PAVEMENT MARKERS 5 EACH (WHITE)

19 EPOXY PAVEMENT MARKING-LINE 6" (WHITE-SKIP DASH) 20 FOOT

20 EPOXY PAVEMENT MARKING-LINE 4" (DOUBLE YELLOW) 160 FOOT

REVISIONS	
NAME	DATE

ILLINOIS DEPARTMENT OF TRANSPORTATION

PAVEMENT STRIPING PLAN

FAU 6108 (IL. RTE. 351)
SECTION (70X)N & TS-1
LASALLE COUNTY

SCALE: VERT.
HORIZ.
DATE 05/07/03

DRAWN BY: MABUS
DESIGNED BY: BOTT
CHECKED BY: COLBROOK

GREENE & BRADFORD, INC.
OF SPRINGFIELD
CONSULTING ENGINEERS
1500 CONSTITUTION DRIVE
SPRINGFIELD, ILLINOIS 62707
PROFESSIONAL DESIGN FIRM NO. 184-001177
PROFESSIONAL & STRUCTURAL ENGINEERING CORPORATION
(217) 793-3884, (217) 793-5221 (FAX), MAIL - GBSMAIL@GBSPRO.COM

COMPUTER FILE NO.
PM351E_01

PROJECT 01194_B_N
05/07/03-PAM

IDOTPL-20 1"=20' 8/07/00

FAU 6108 (IL. RTE. 351) LA SALLE COUNTY

d:\pm\pm01\pm01.dgn 12/19/2003 11:45:26 PM Color = green