DESIGN		
INT.	DATE	REASON

PLOTS & CHECKS			
INT.	DATE	NO.	REASON

CHECKS		
INT.	DATE	REASON

FILE NAME = $FILE$
PLOT SCALE = $DIFSCALE$ DRV = $PLOTTER$
PLOT DATE = $DATE$
PLOT TIME = $TIME$
OPERATOR = $USER$

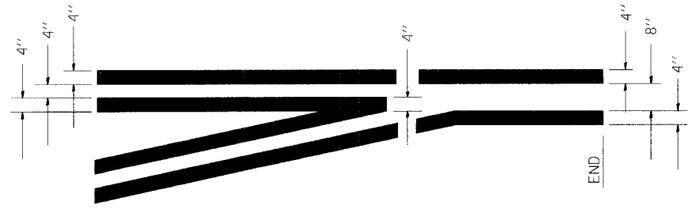

TYPICAL APPLICATION @ LEFT TURN LANES

780–1

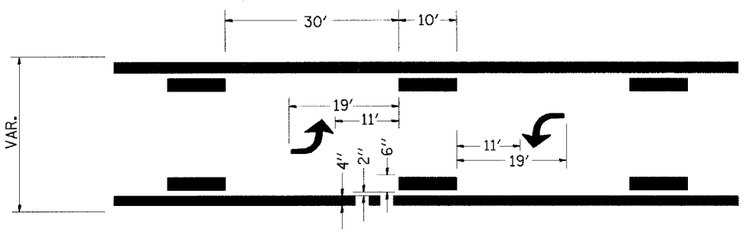

TYPICAL APPLICATION @ BI–DIRECTIONAL TURN LANE

780–2

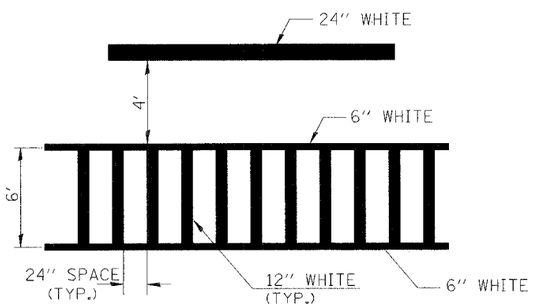

TYPICAL SPACING DETAIL FOR CROSSWALKS AND STOP BARS

780–3

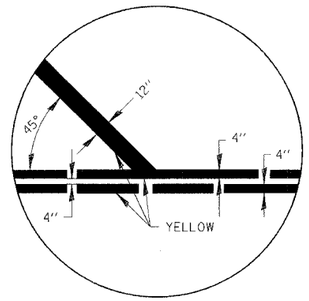

780–4

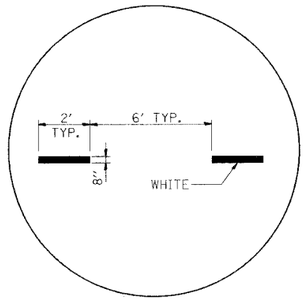

780–5

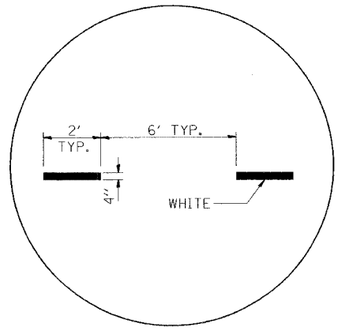

780–6

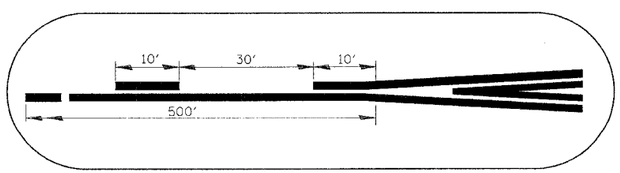

780–7

F.A.U. RTE.	SECTION	COUNTY	TOTAL SHEETS	SHEET NO.
6108	(70X)N & TS-1	LA SALLE	460	345
STA.		TO STA.		
FED. ROAD DIST. NO.	ILLINOIS	FED. AID PROJECT		

CONTRACT NO. 86603

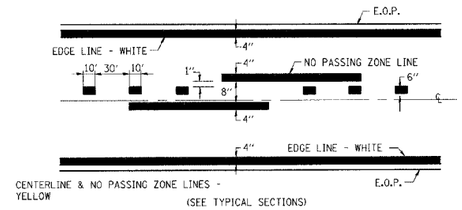

PAVEMENT MARKING

780–8

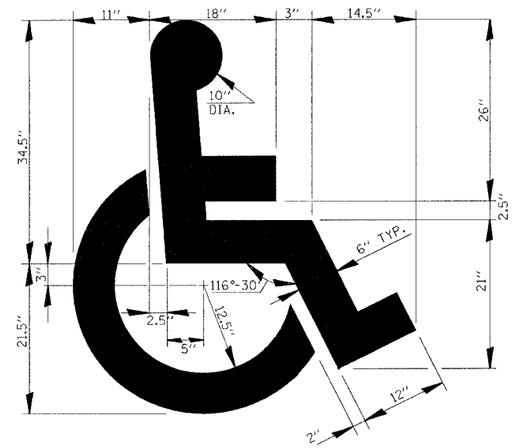

TYPICAL DETAIL FOR PAINTING HANDICAP MARKINGS

780–9

REVISIONS	
NAME	DATE

ILLINOIS DEPARTMENT OF TRANSPORTATION

DETAILS

FAU 6108 (IL. RTE. 351)
SECTION (70X)N & TS-1
LASALLE COUNTY

SCALE: VERT.
HORIZ.
DATE: 06/06/03

DRAWN BY: MABUS
DESIGNED BY: BOTT
CHECKED BY: COLBROOK

GREENE & BRADFORD, INC. OF SPRINGFIELD
CONSULTING ENGINEERS
INDUSTRIAL PARK
SPRINGFIELD, ILLINOIS 62703
PROFESSIONAL DESIGN FIRM NO. 184-000173
PROFESSIONAL & STRUCTURAL ENGINEERING CORPORATION
(217) 793-3674, (217) 753-4527 TELEFAX • randbg@earthlink.net/fax-ILcom

COMPUTER FILE NO.
STANDARDS-14

PROJECT: 01194_B_N
03/03/04-RPB

IDOTPL-50 1"=50' 11/18/03