DESIGN		
INT.	DATE	REASON

PLOTS & CHECKS			
INT.	DATE	NO.	REASON

CHECKS		
INT.	DATE	REASON

FILE NAME = $FILE$
PLOT SCALE = $PLOTSCALE$ DRV = $PLOTTER$
PLOT DATE = $PLOTDATE$
PLOT TIME = $TIME$
OPERATOR = $USER$

F.A.U. RTE.	SECTION	COUNTY	TOTAL SHEETS	SHEET NO.
6108	(70X)N & TS-1	LA SALLE	460	347
STA.	TO STA.			
FED. ROAD DIST. NO.	ILLINOIS	FED. AID PROJECT		

CONTRACT NO. 86603

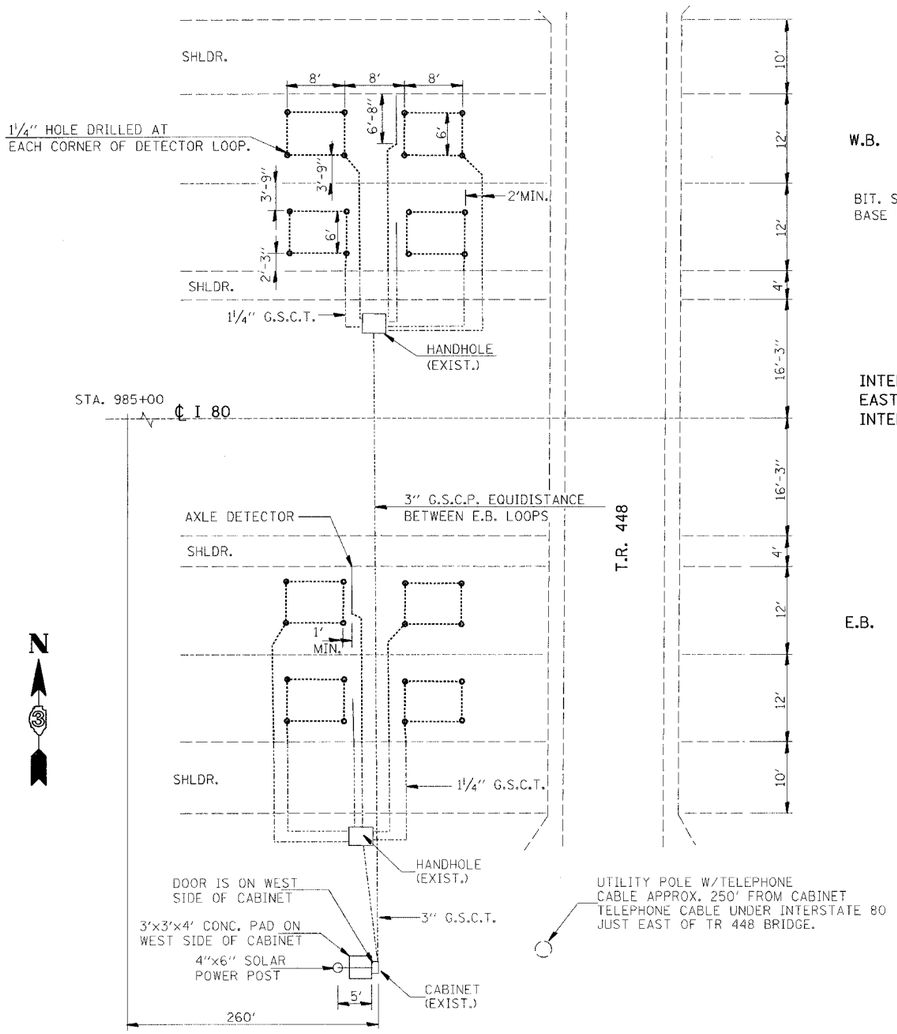

INTERSTATE 80, 3 MILES EAST OF FAS 268 (MARSEILLES) INTERCHANGE. LASALLE COUNTY

DETECTOR LOOP INSTALLATION

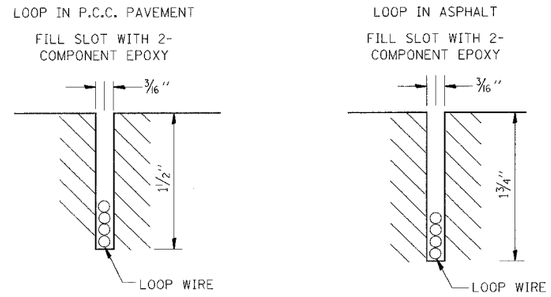

DETECTOR LOOP LEAD-IN DETAIL

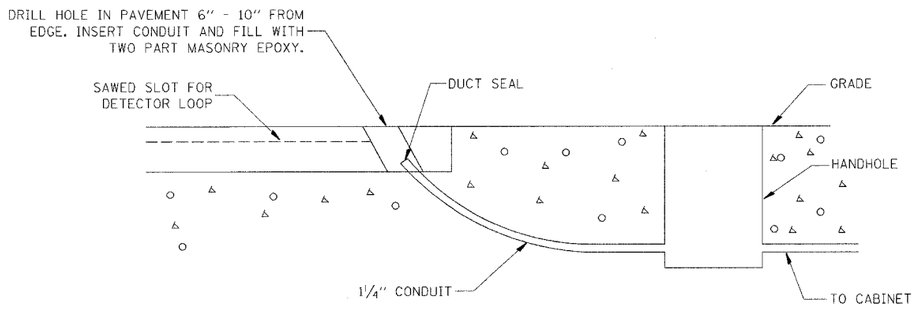

847-2

REVISIONS	
NAME	DATE

ILLINOIS DEPARTMENT OF TRANSPORTATION

DETAILS

FAU 6108 (IL. RTE. 351)
SECTION (70X)N & TS-1
LASALLE COUNTY

SCALE: VERT.
HORIZ.
DATE: 06/06/03

DRAWN BY: MABUS
DESIGNED BY: BOTT
CHECKED BY: COLBROOK

GREENE & BRADFORD, INC. OF SPRINGFIELD
CONSULTING ENGINEERS AND CONSTRUCTION SERVICE
SPRINGFIELD, ILLINOIS 62701
PROFESSIONAL & STRUCTURAL ENGINEERING CORPORATION

COMPUTER FILE NO. STANDARDS-17
PROJECT: 01194.B_N
03/03/04-RPB

IDOTPL-50 1"=50' 11/18/03