DESIGN		
INT.	DATE	REASON

PLOTS & CHECKS			
INT.	DATE	NO.	REASON

CHECKS		
INT.	DATE	REASON

I ILL. HWY.
PLOT SCALE = $plt5col@$ DRV = $PLOTTER$
PLOT DATE = $DATE$
PLOT TIME = $TIME$
OPERATOR = $USER$

F.A.U RTE.	SECTION	COUNTY	TOTAL SHEETS	SHEET NO.
6108	(70X)N & TS-1	LA SALLE	460	349
STA.	TO STA.			
FED. ROAD DIST. NO.	ILLINOIS	FED. AID PROJECT		

CONTRACT NO. 86603

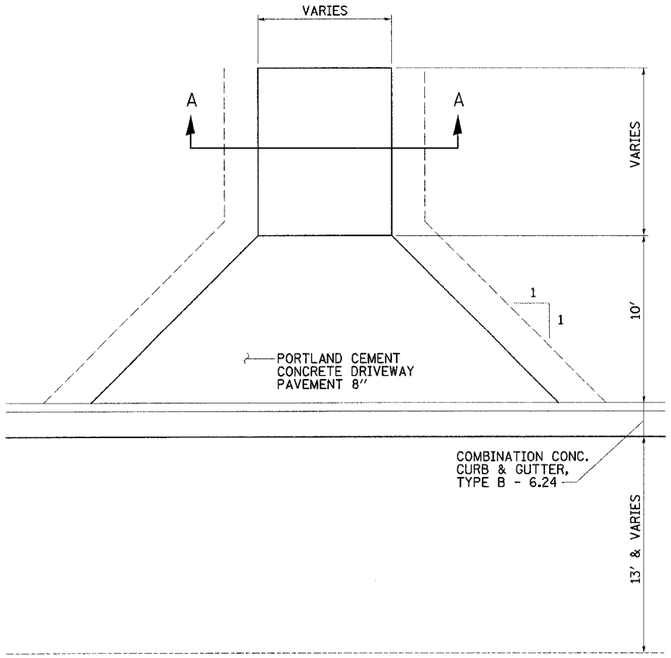

URBAN COMMERCIAL ENTRANCE

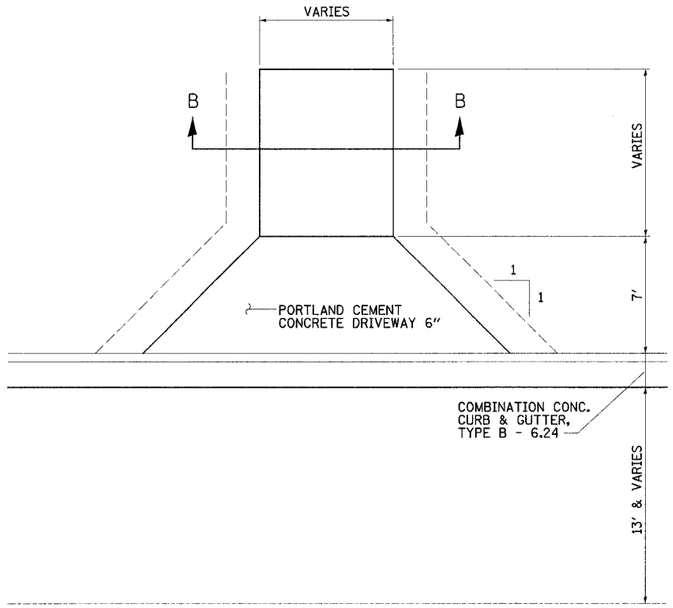

URBAN PRIVATE ENTRANCE

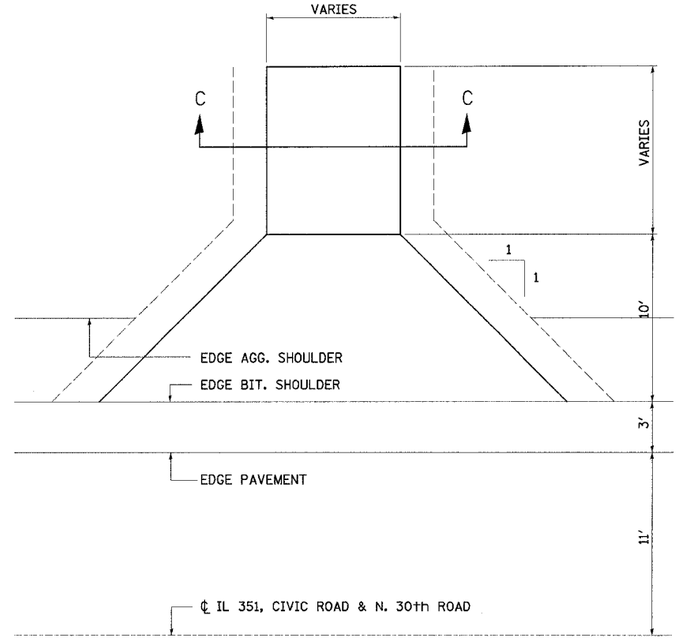

RURAL COMMERCIAL ENTRANCE

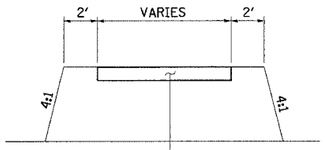

SECTION A - A

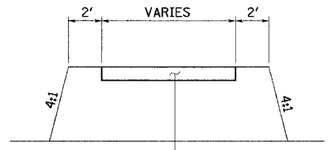

SECTION B - B

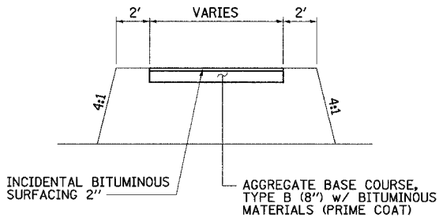

SECTION C - C

REVISIONS	
NAME	DATE

ILLINOIS DEPARTMENT OF TRANSPORTATION

DETAILS

FAU 6108 (IL. RTE. 351)
SECTION (70X)N & TS-1
LASALLE COUNTY

SCALE: VERT.
HORIZ.
DATE: 06/06/03

DRAWN BY: MABUS
DESIGNED BY: BOTT
CHECKED BY: COLBROOK

GREENE & BRADFORD, INC.
OF SPRINGFIELD
CONSULTING ENGINEERS
RIGHT-OF-WAY CONSULTATION SERVICES
SPRINGFIELD, ILLINOIS 62702
PROFESSIONAL DESIGN FIRM REGISTRATION #2613
PROFESSIONAL DESIGN FIRM REGISTRATION #184.005283
CITY HALL ANNEX, 231 S. 5TH ST., P.O. BOX 1386 - 62705-1386 PH. (217) 753-6644, TDY 753-6277 FX. (217) 753-6644 - GBSPRINGFIELD@GBSPRINGFIELD.COM

COMPUTER FILE NO.
STANDARDS-01

PROJECT: 01194_B_N
03/03/04-RPB

IDOTPL-50 1"=50' 11/18/03