DESIGN		
INT.	DATE	REASON

ORIGINAL SURVEY	BY	DATE
SURVEYED		
PLOTTED		
TRIANGULATE		
AREAS		
AREAS CHECKED		
NOTE BOOK		
NO.		

PLOTS & CHECKS			
INT.	DATE	NO.	REASON

FINAL SURVEY	BY	DATE
SURVEYED		
PLOTTED		
TRIANGULATE		
AREAS		
AREAS CHECKED		
NOTE BOOK		
NO.		

CHECKS		
INT.	DATE	REASON

F. A. Rte.	SECTION	COUNTY	TOTAL SHEETS	SHEET NO
6108	(TOXIN & TS-1	LA SALLE	460	350
STA. 245+75.00	TO STA.			
FED. ROAD DIST. NO.	ILLINOIS	FED. AID PROJECT		

CONTRACT NO. 86603

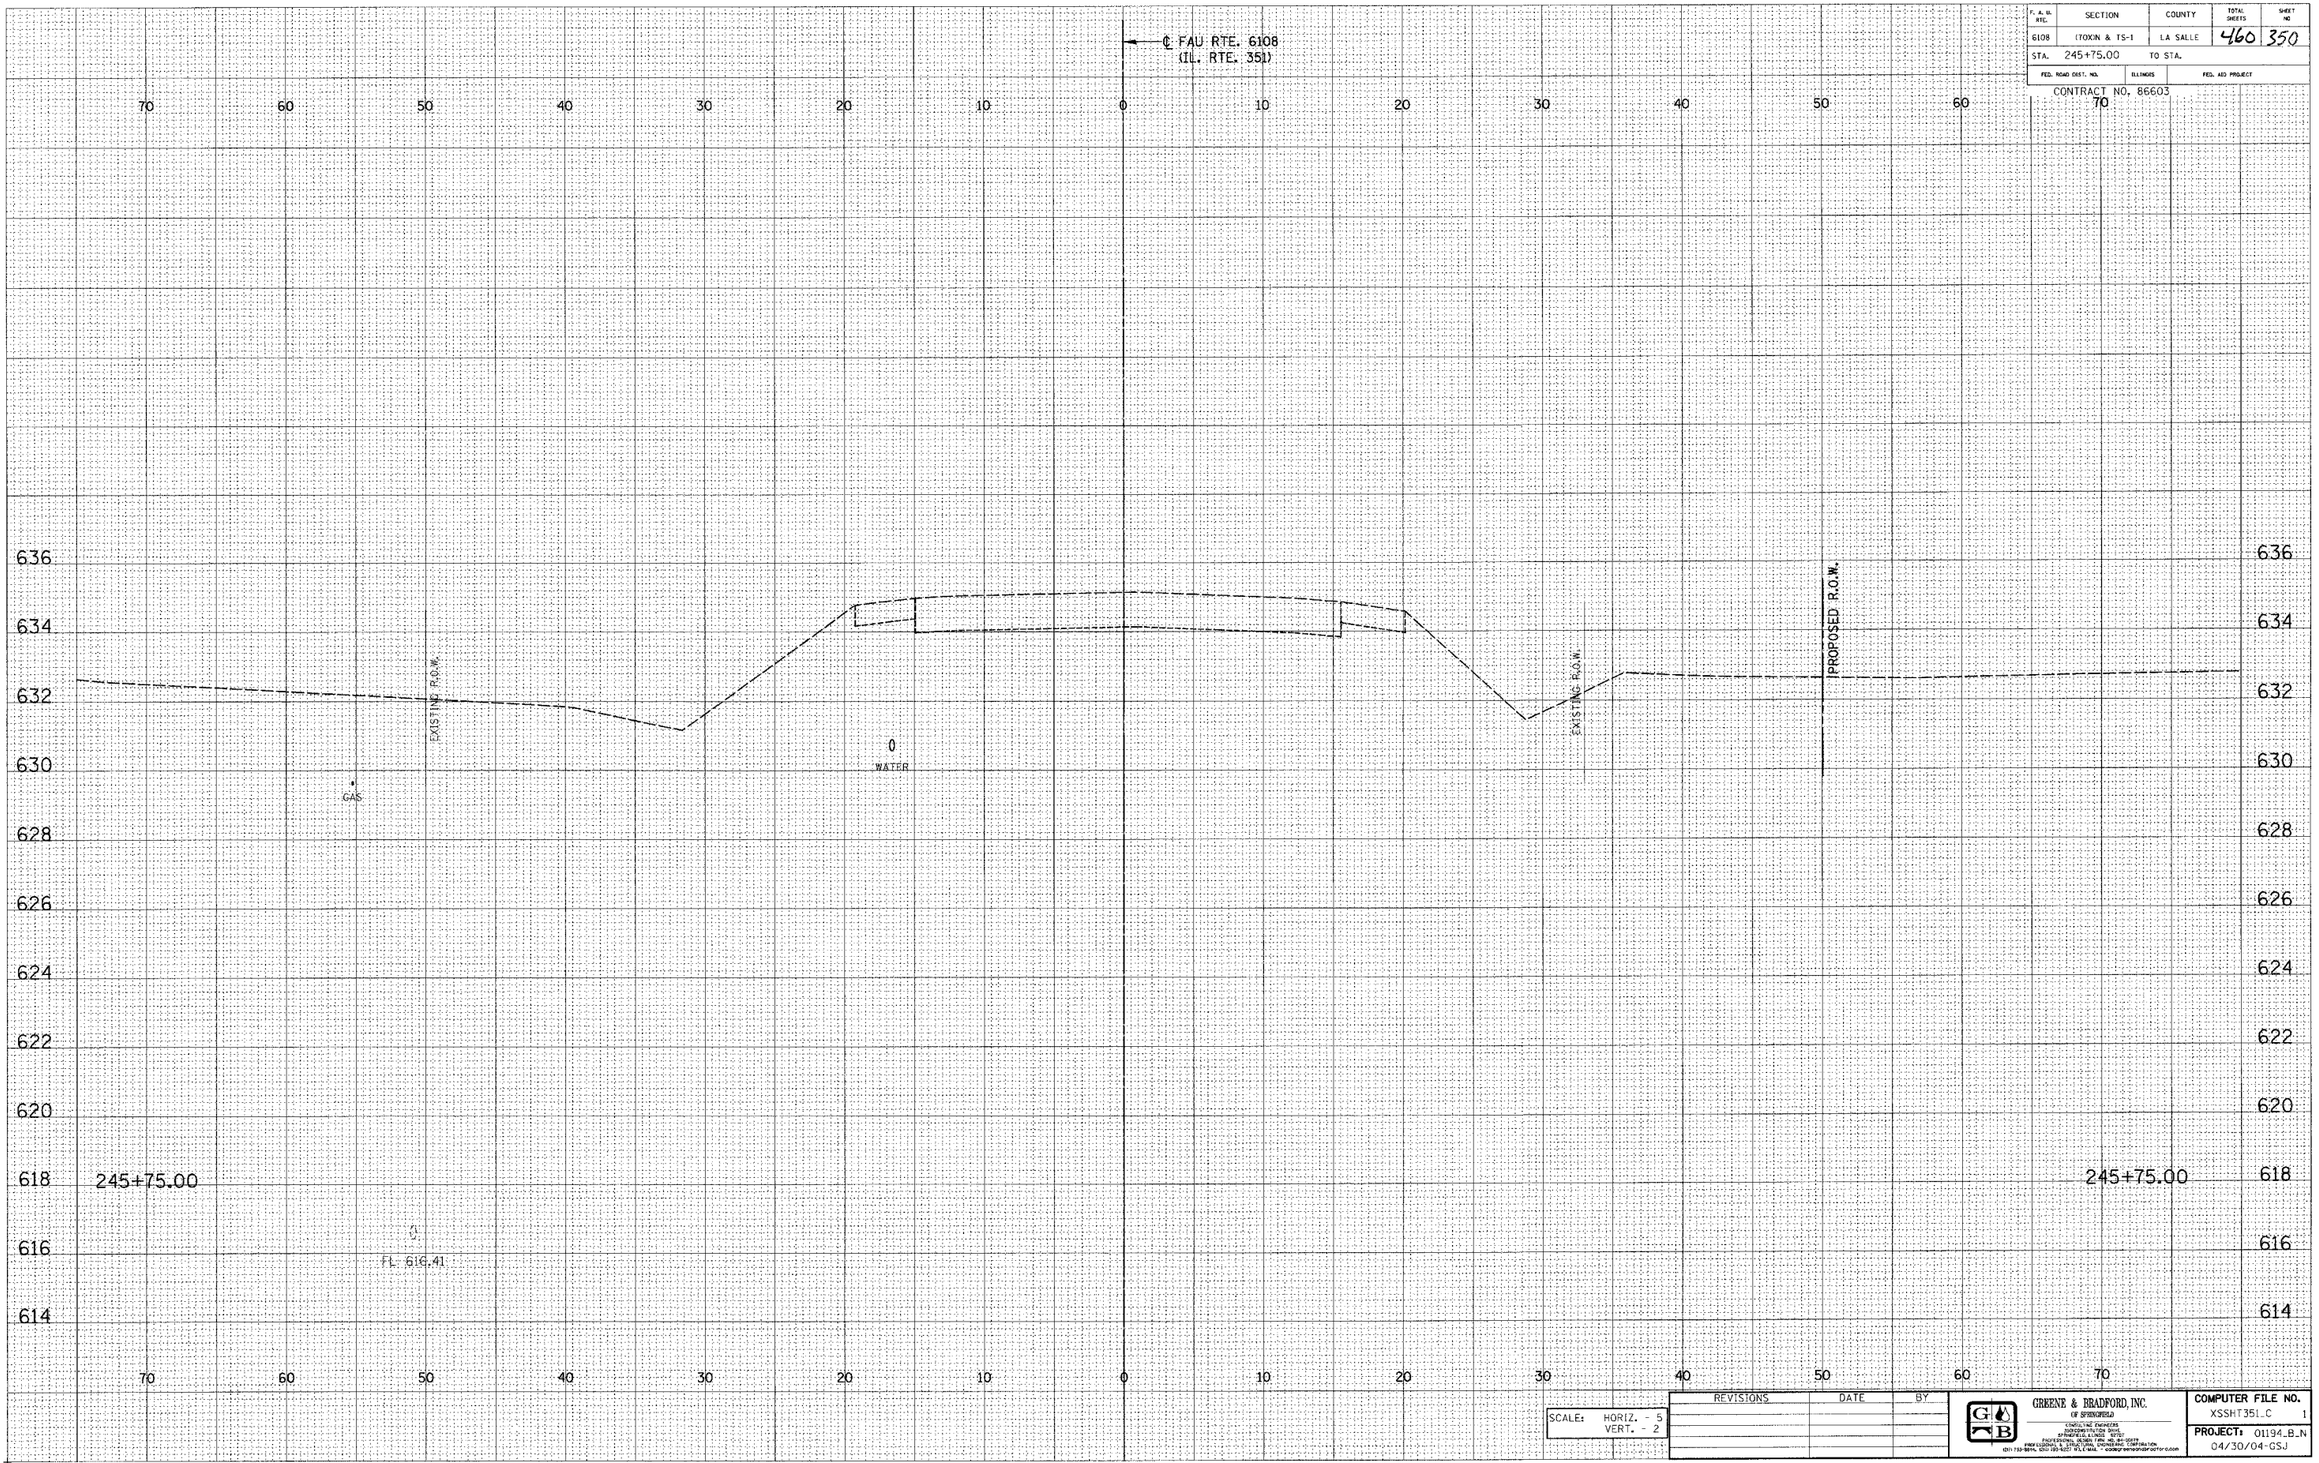

SCALE: HORIZ. - 5
VERT. - 2

REVISIONS	DATE	BY

GREENE & BRADFORD, INC.
(OF SPRINGFIELD)
CONSULTING ENGINEERS
SURVEYING/TITLE SERVICES
SPRINGFIELD, ILLINOIS 62707
PROFESSIONAL DESIGN FIRM 184.005529
PROFESSIONAL DESIGN FIRM 184.005529
PROFESSIONAL STRUCTURAL ENGINEERING CORPORATION
(217) 793-5894, (800) 685-5227 TOLL FREE - GBSPRINGFIELD@AOL.COM

COMPUTER FILE NO.
XSSHT351_C 1

PROJECT: 01194_B_N
04/30/04-GSJ

E-XSEC 1:1 8/25/98

FAU RTE. 6108 (IL. RTE. 351) LA SALLE CO.