DESIGN		
INT.	DATE	REASON

ORIGINAL SURVEY	BY	DATE
NOTE BOOK	SURVEYED	
NO.	PLOTTED	
	CHECKED	
	AREAS	
	AREAS CHECKED	

FINAL SURVEY	BY	DATE
NOTE BOOK	SURVEYED	
NO.	PLOTTED	
	CHECKED	
	AREAS	
	AREAS CHECKED	

PLOTS & CHECKS			
INT.	DATE	NO.	REASON

CHECKS		
INT.	DATE	REASON

F. A. Rt. RTE.	SECTION	COUNTY	TOTAL SHEETS	SHEET NO.
6108	(70)(1)N & TS-1	LA SALLE	466	356
STA. 247+25.00	TO STA.			
FED. ROAD DIST. NO.	ILLINOIS	FED. AID PROJECT		

CONTRACT NO. 86603

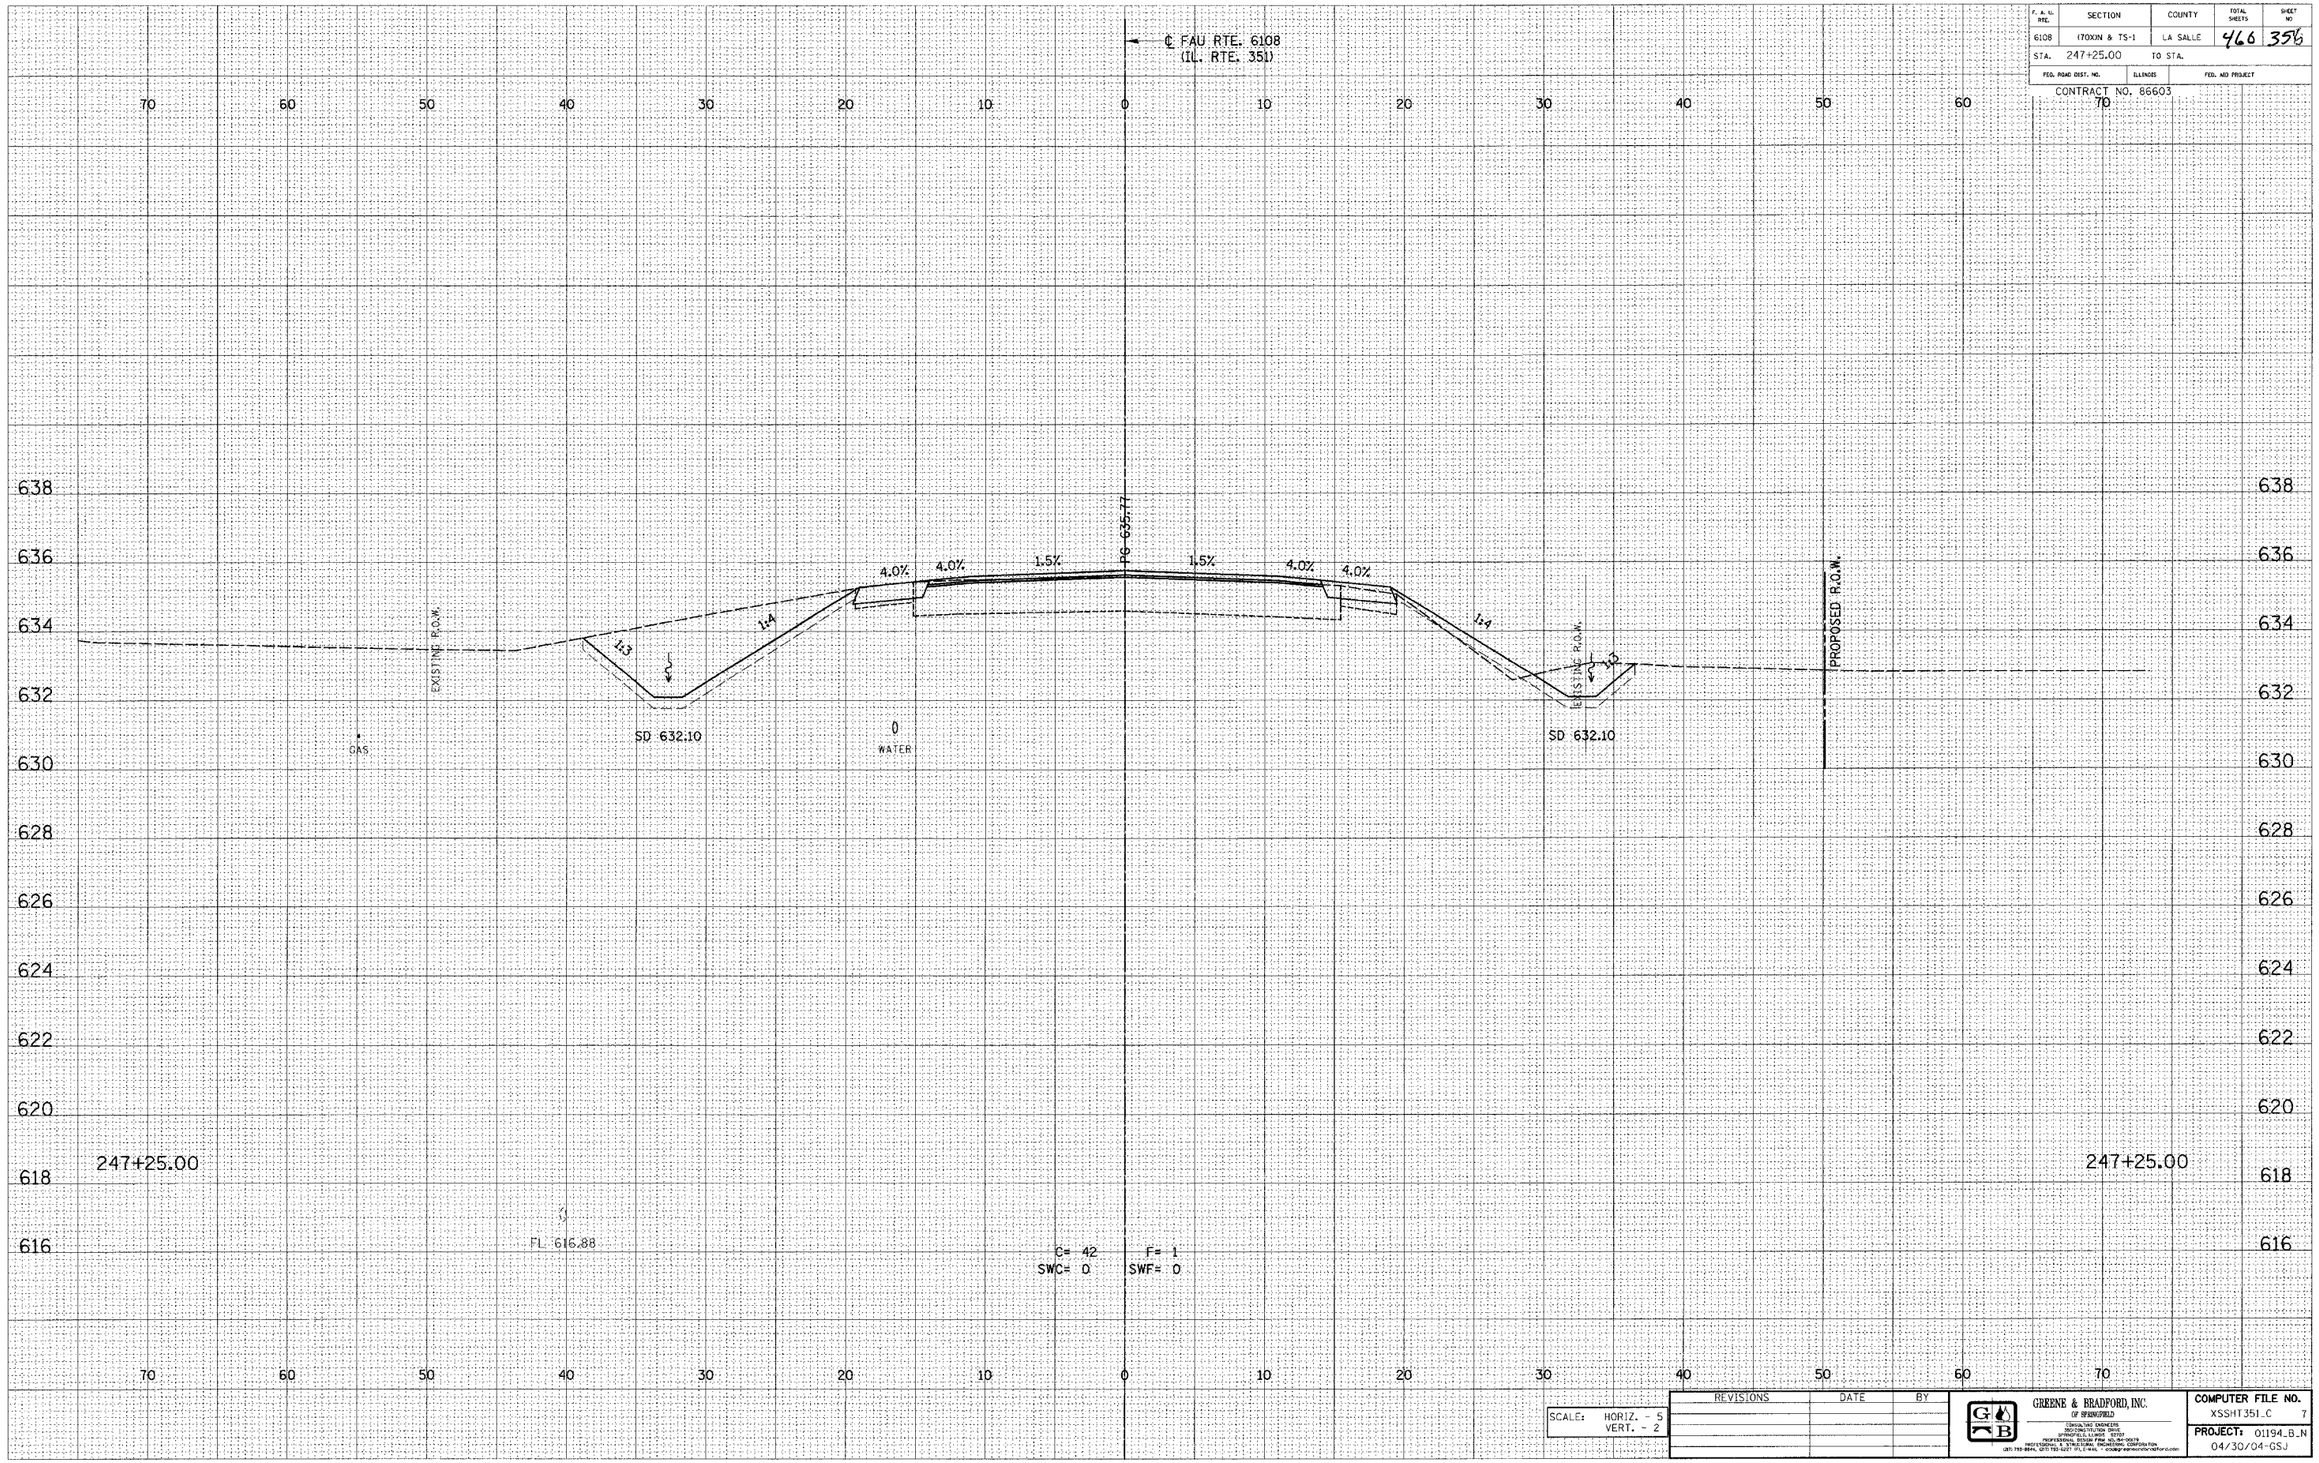

SCALE: HORIZ. - 5
VERT. - 2

REVISIONS	DATE	BY

GREENE & BRADFORD, INC.
OF SPRINGFIELD
CONSULTING ENGINEERS
3024 HOLLIS DRIVE, P.O. BOX 19220
SPRINGFIELD, ILLINOIS 62707
PROFESSIONAL DESIGN FIRM NO. 184-001579
PROJECT MANAGEMENT • ENGINEERING • SURVEYING
(217) 793-3844, (217) 793-3277 (FAX) • e-mail: postmaster@greene-bradford.com

COMPUTER FILE NO.
XSSHT351_C 7
PROJECT: 01194_B_N
04/30/04-GSJ

E-XSEC 1:1 8/25/98

FAU RTE. 6108 (IL. RTE. 351) LA SALLE CO.

I:\proj\01194\xssht351.dgn 10/27/2004 3:01:16 PM User = gregi