DESIGN		
INT.	DATE	REASON

BY	DATE
FINAL SURVEY	SURVEYED
	PLOTTED
NOTE BOOK	PLOT DATE
NO.	AREAS
	AREAS CHECKED

PLOTS & CHECKS			
INT.	DATE	NO.	REASON

BY	DATE
ORIGINAL SURVEY	SURVEYED
	PLOTTED
NOTE BOOK	PLOT DATE
NO.	AREAS
	AREAS CHECKED

CHECKS		
INT.	DATE	REASON

F. A. I. & RTE.	SECTION	COUNTY	TOTAL SHEETS	SHEET NO
6108	(70)(IN & TS-1	LA SALLE	466	357
STA. 247+50.00	TO STA.			
FED. ROAD DIST. NO.	ILLINOIS	FED. AID PROJECT		

CONTRACT NO. 86603

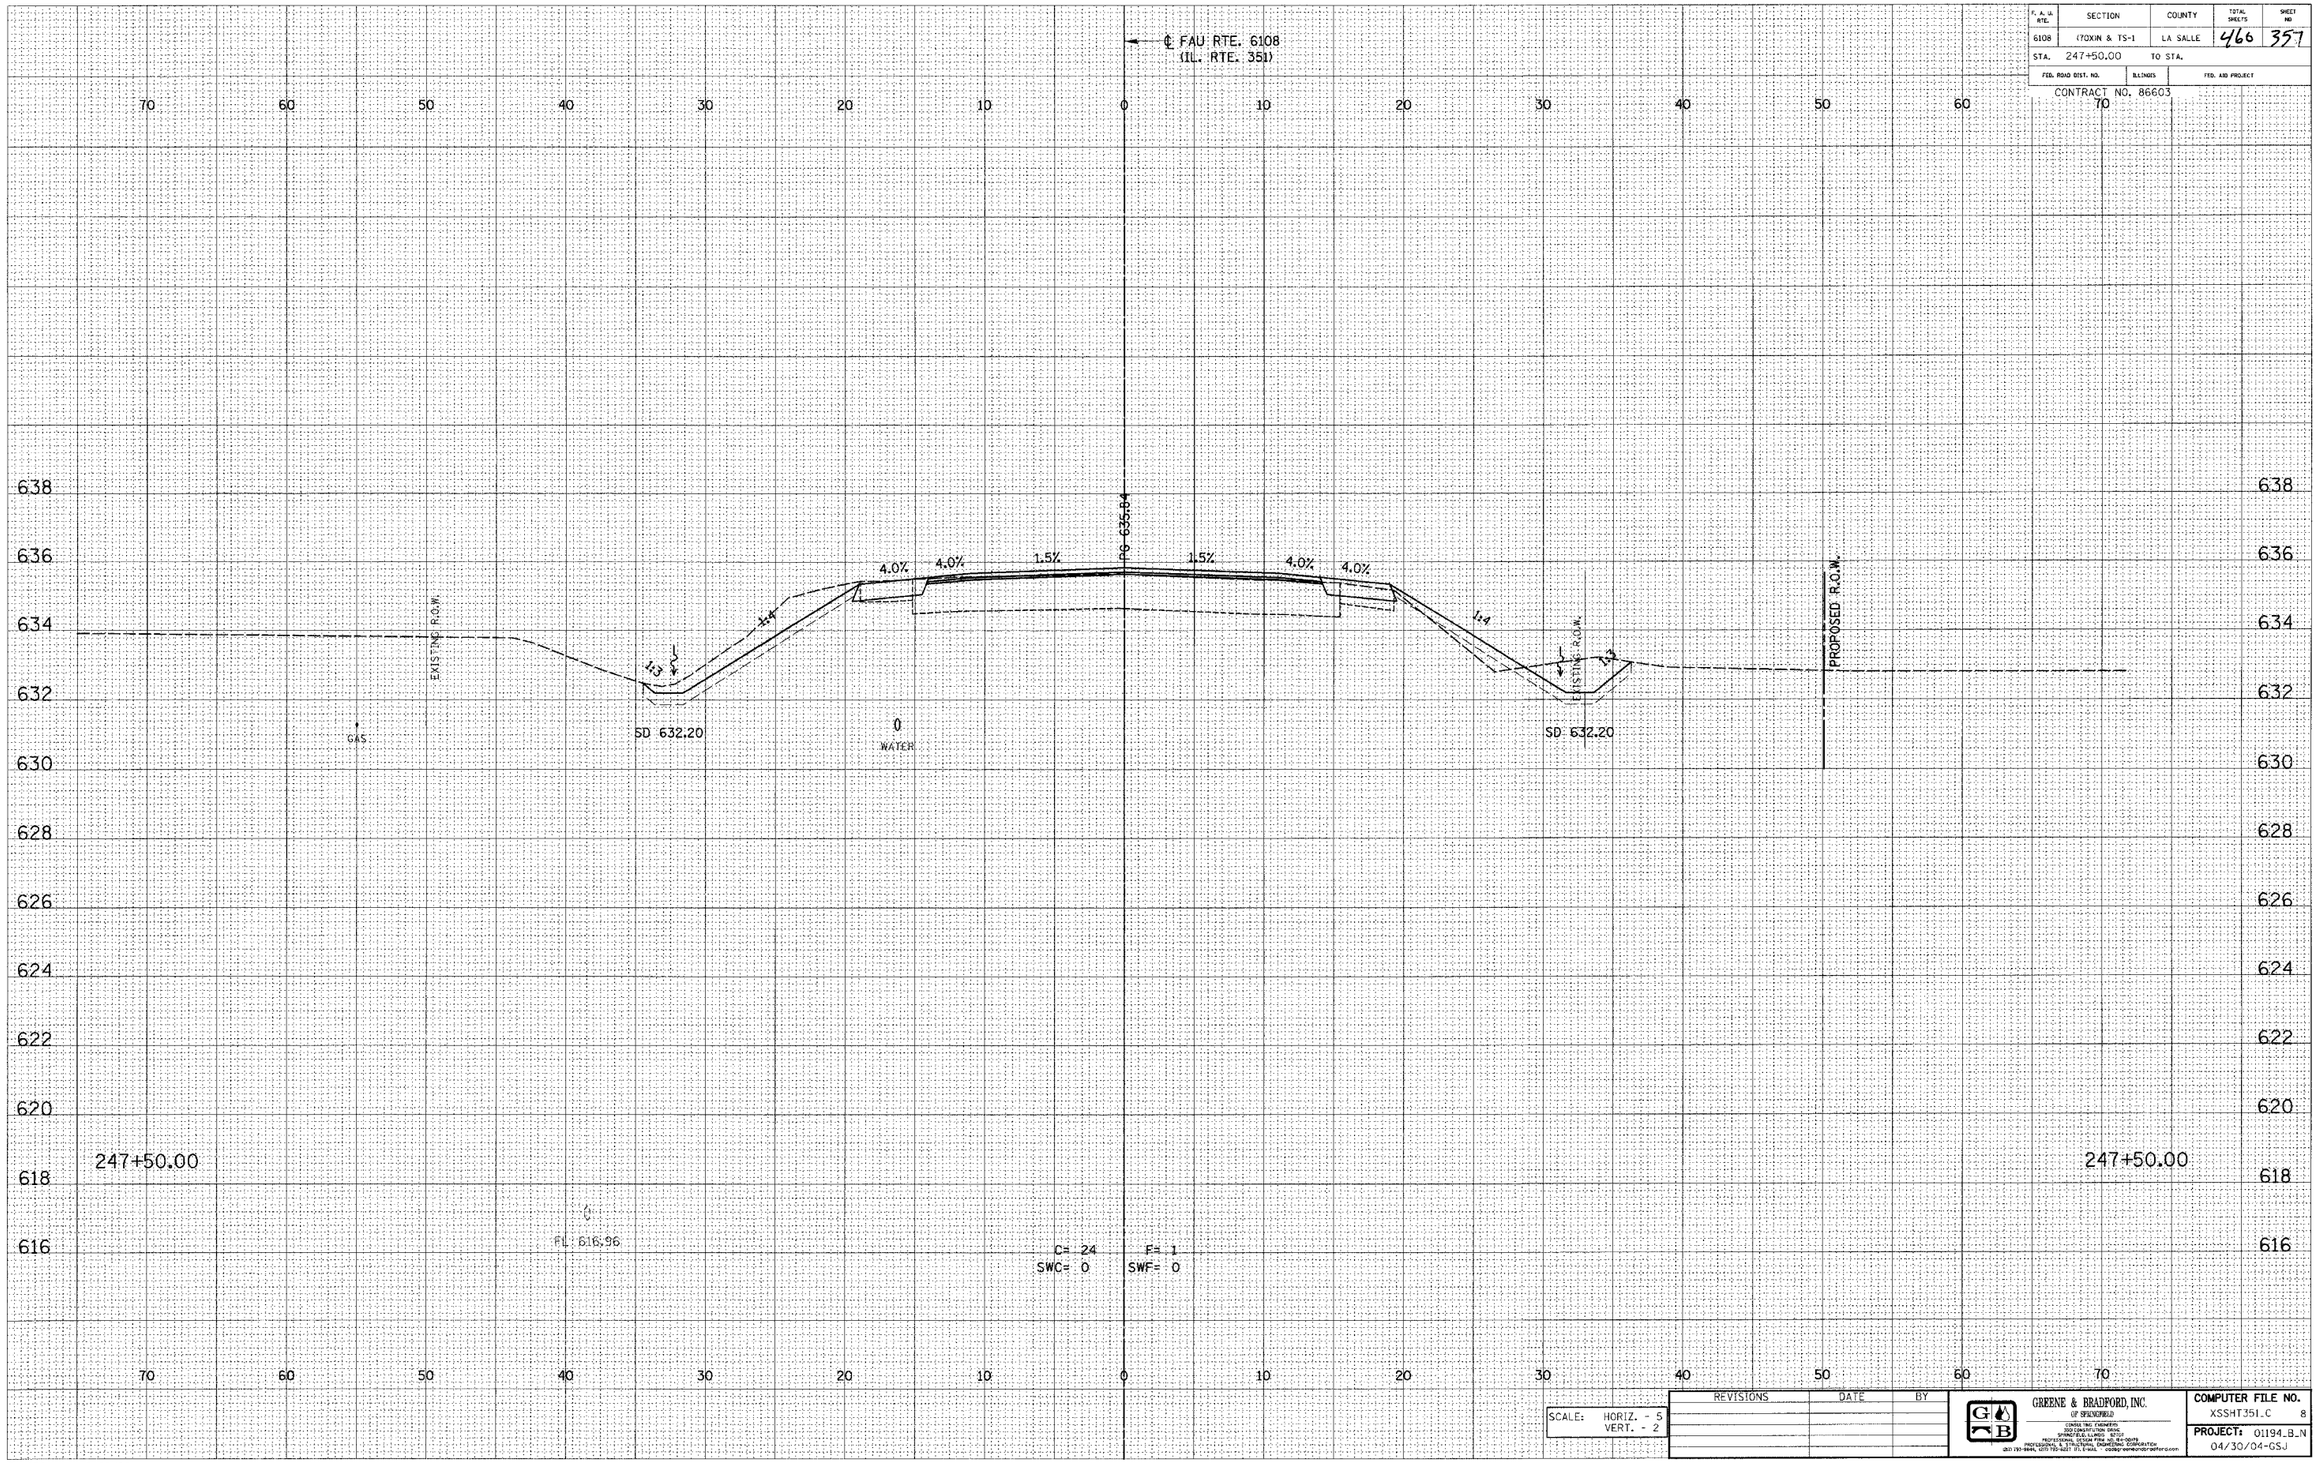

SCALE: HORIZ. - 5
VERT. - 2

REVISIONS	DATE	BY

GREENE & BRADFORD, INC.
OF SPRINGFIELD
CIVIL INC. ENGINEERS
300 CONSTITUTION DRIVE
SPRINGFIELD, ILLINOIS 62704
PROFESSIONAL DESIGN FIRM - IL. REG. 184-000178
PROFESSIONAL & STRUCTURAL ENGINEERING CORPORATION
(217) 787-9444, (217) 787-9477 (FAX), E-MAIL: cadd@greenebradford.com

COMPUTER FILE NO.
XSSHT351.C 8

PROJECT: 01194_B_N
04/30/04-GSJ

E-XSEC 1:1 8/25/98

FAU RTE. 6108 (IL. RTE. 351) LA SALLE CO.

Microstation J:\Projects\01194_B_N\Design\XSSHT351.dgn 10/20/2004 3:02:11 PM User: gregj