DESIGN		
INT.	DATE	REASON

FINAL SURVEY	BY	DATE
NOTE BOOK		
NO.	SURVEYED	
	PLOTTED	
	TEMPLATE	
	AREAS	
	AREAS CHECKED	

PLOTS & CHECKS			
INT.	DATE	NO.	REASON

ORIGINAL SURVEY	BY	DATE
NOTE BOOK		
NO.	SURVEYED	
	PLOTTED	
	TEMPLATE	
	AREAS	
	AREAS CHECKED	

CHECKS		
INT.	DATE	REASON

F. A. U. RTE.	SECTION	COUNTY	TOTAL SHEETS	SHEET NO.
6108	(70XIN & TS-1	LA SALLE	760	392
STA.	255+50.00	TO STA.		
FED. ROAD DIST. NO.	ILLINOIS	FED. AID PROJECT		

CONTRACT NO. 86603

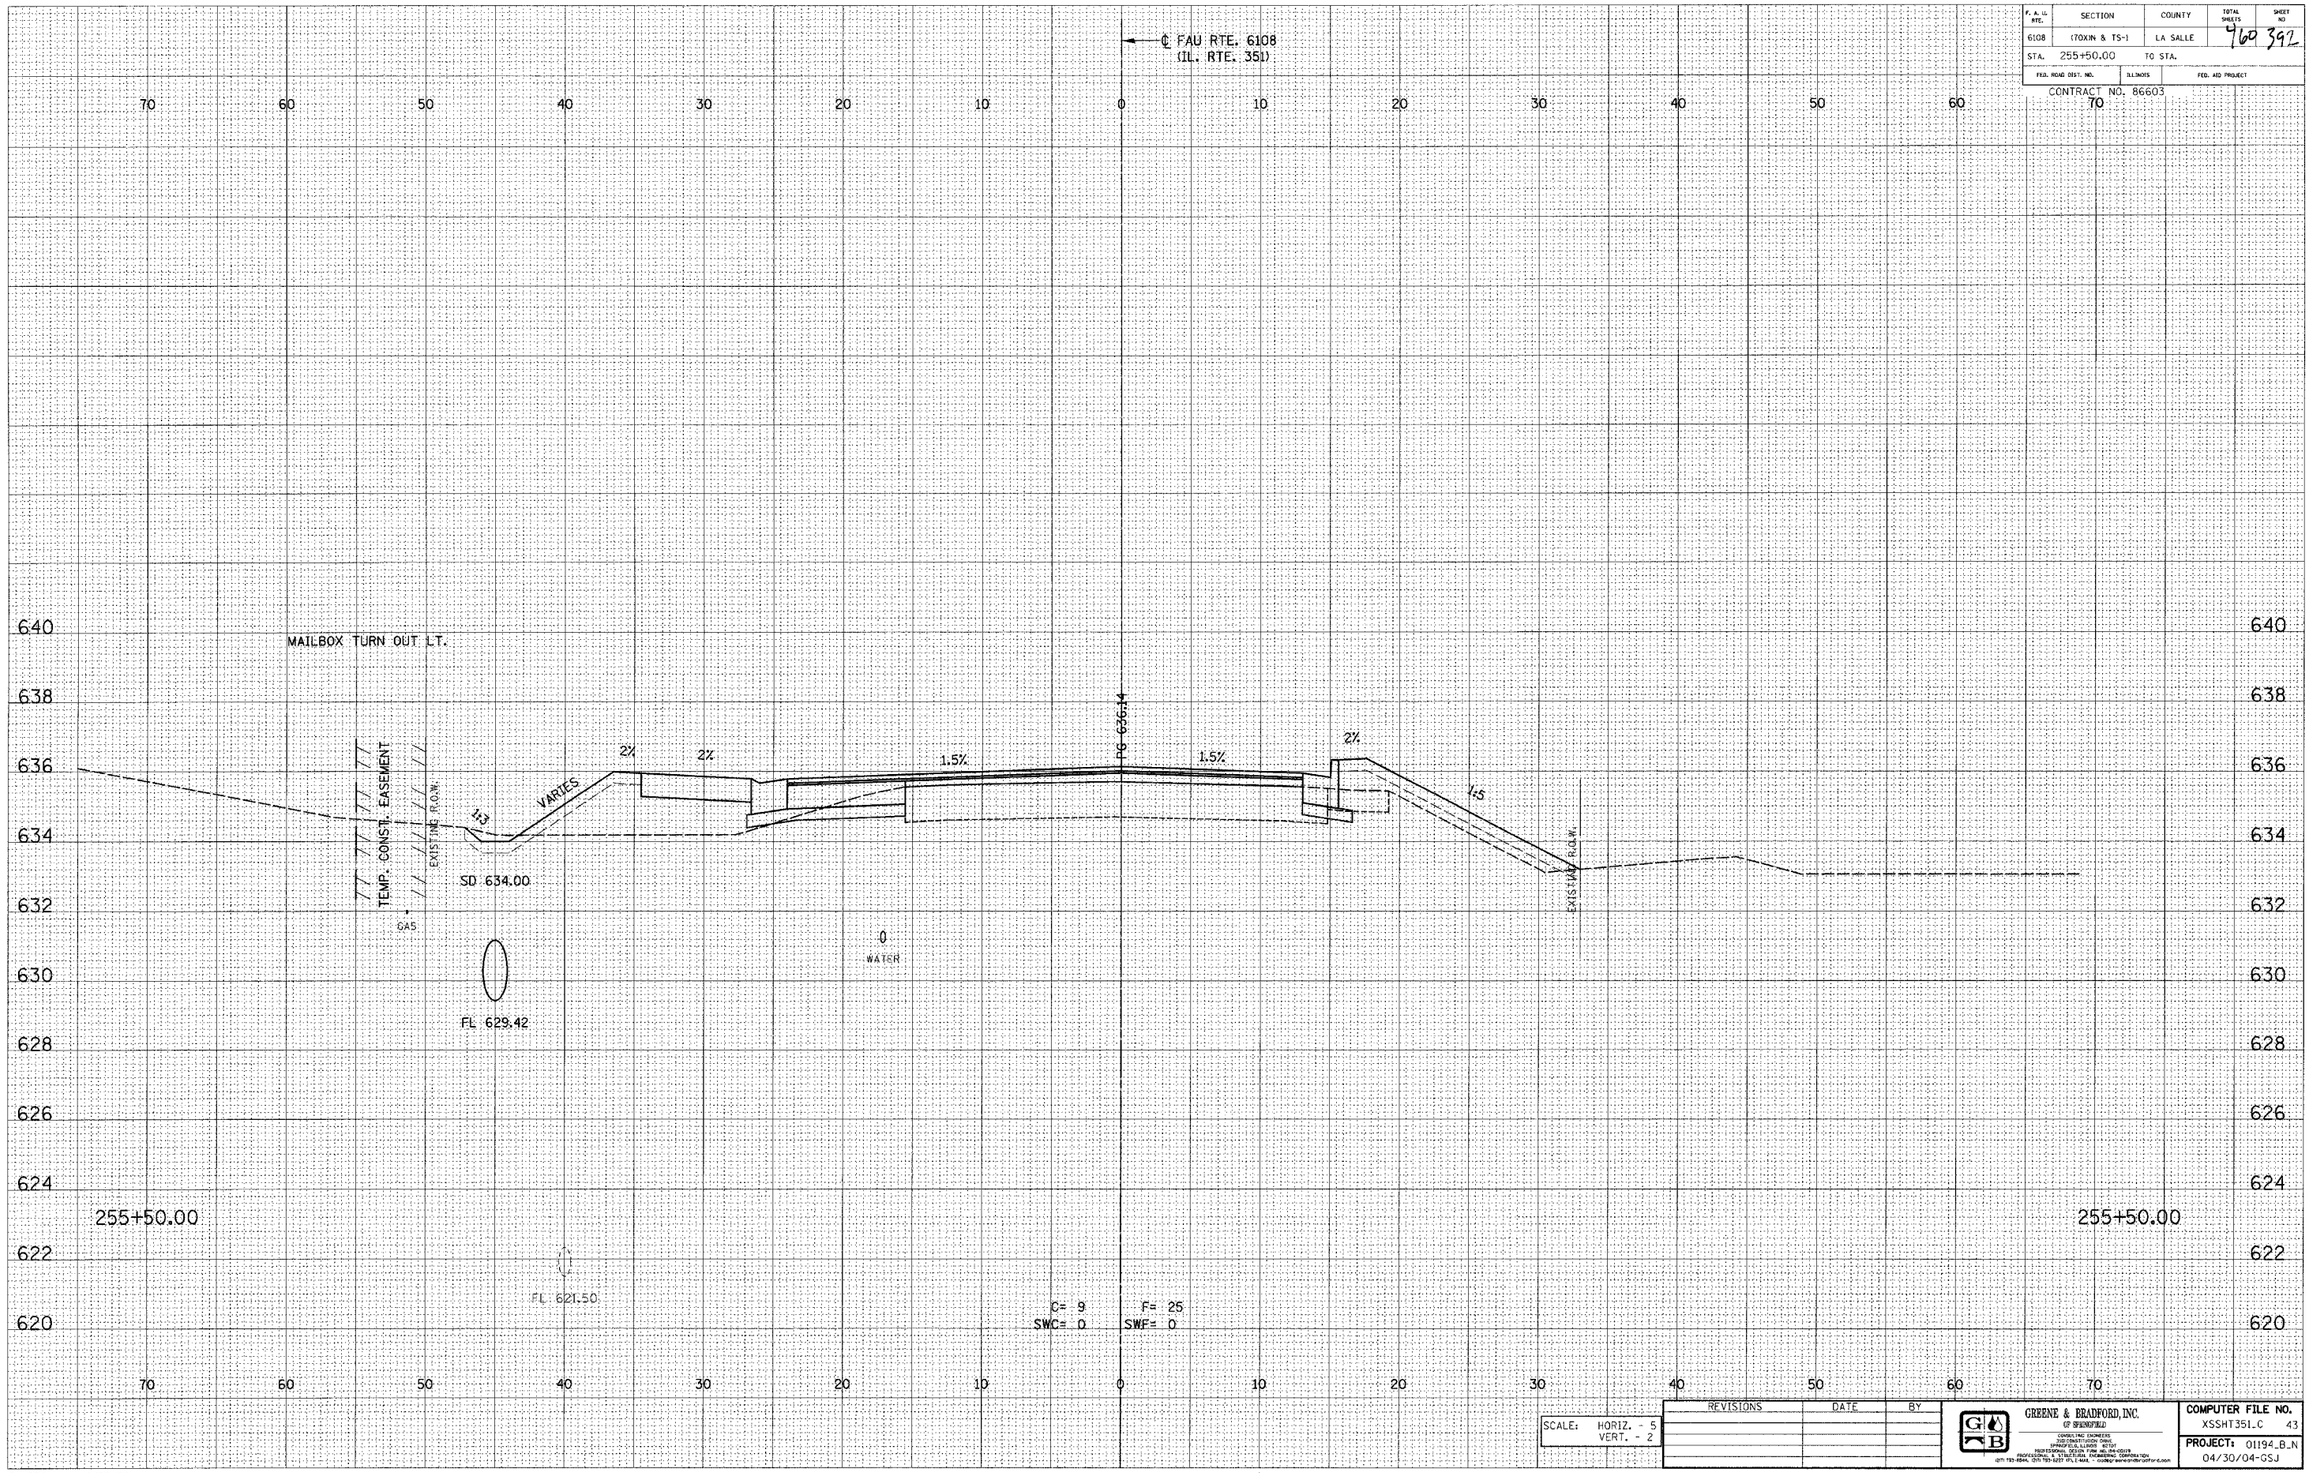

SCALE: HORIZ. - 5
VERT. - 2

REVISIONS	DATE	BY

GREENE & BRADFORD, INC.
OF SPRINGFIELD
CONSULTING ENGINEERS
2120 CONSTITUTION DRIVE
SPRINGFIELD, ILLINOIS 62703
REGISTERED ILLINOIS CORPORATION 184-001219
PROFESSIONAL & TECHNICAL ENGINEERING CORPORATION
(217) 793-4844, (217) 793-5227 (FAX) E-MAIL - coolgb@greene-bradford.com

COMPUTER FILE NO.
XSSHT351_C 43

PROJECT: 01194_B_N
04/30/04-GSJ

E-XSEC 1:1 8/25/98

FAU RTE. 6108 (IL. RTE. 351) LA SALLE CO.

MAPPED DATA\XSHEETS.DGN 10/30/2024 3:02:17 PM User = gregj