DESIGN		
INT.	DATE	REASON

ORIGINAL SURVEY	BY	DATE
NOTE BOOK		
NO.		
SURVEYED		
PLOTTED		
TEMPLATE		
AREAS		
AREAS CHECKED		

PLOTS & CHECKS			
INT.	DATE	NO.	REASON

FINAL SURVEY	BY	DATE
NOTE BOOK		
NO.		
SURVEYED		
PLOTTED		
TEMPLATE		
AREAS		
AREAS CHECKED		

CHECKS		
INT.	DATE	REASON

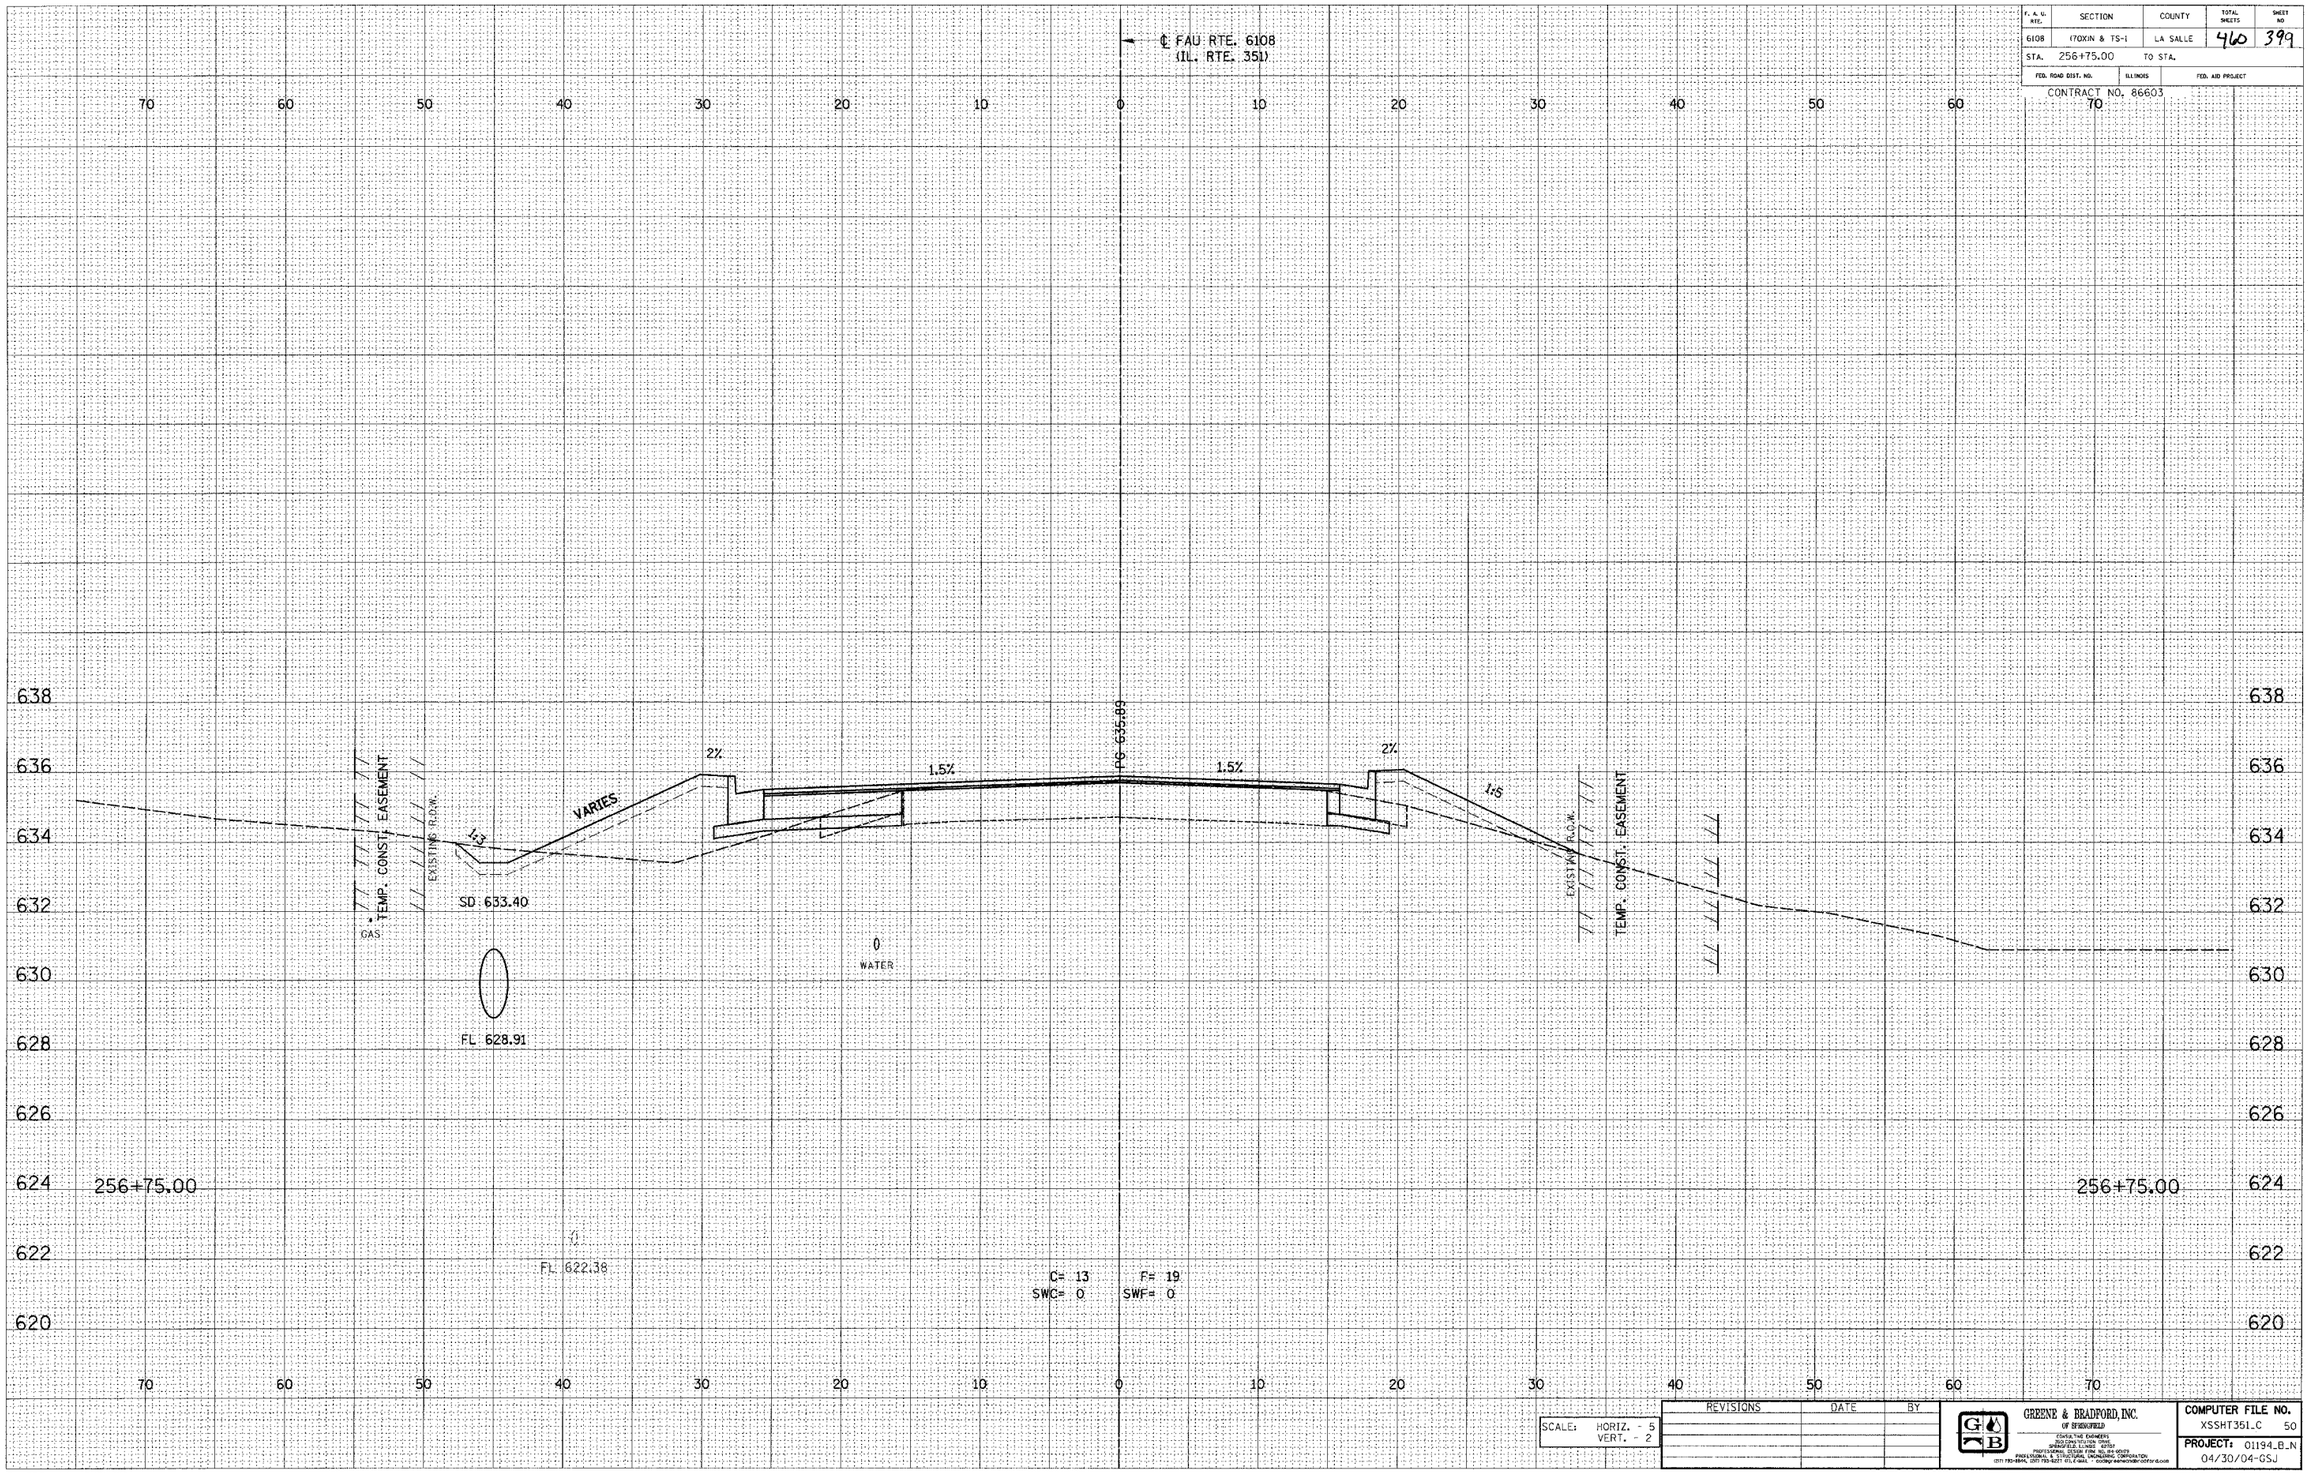

F. A. U. RTE.	SECTION	COUNTY	TOTAL SHEETS	SHEET NO
6108	170XIN & TS-1	LA SALLE	460	399
STA. 256+75.00	TO STA.			
FED. ROAD DIST. NO.	ILLINOIS	FED. AID PROJECT		

CONTRACT NO. 86603

SCALE: HORIZ. - 5
VERT. - 2

REVISIONS	DATE	BY

GREENE & BRADFORD, INC.
OF SPRINGFIELD
CONSULTING ENGINEERS
2500 CENTRAL PARK DRIVE
SPRINGFIELD, ILLINOIS
MAILING ADDRESS: P.O. BOX 19245, ZIP CODE 62794-9245
PROFESSIONAL & STRUCTURAL ENGINEERING CORPORATION
(217) 793-8844, (217) 793-9221 (FAX) E-MAIL: cadmgr@greenebradford.com

COMPUTER FILE NO.
XSSHT351_C 50

PROJECT: 01194_B_N
04/30/04-GSJ

E-XSEC 1:1 8/25/98

FAU RTE. 6108 (IL. RTE. 351) LA SALLE CO.