DESIGN		
INT.	DATE	REASON

ORIGINAL SURVEY	FINAL SURVEY	SURVEYED	PLOTTED	ITEMS	AREAS	NOTE BOOK	AREAS CHECKED	BY	DATE
NO.	NO.								

PLOTS & CHECKS			
INT.	DATE	NO.	REASON

ORIGINAL SURVEY	FINAL SURVEY	SURVEYED	PLOTTED	ITEMS	AREAS	NOTE BOOK	AREAS CHECKED	BY	DATE
NO.	NO.								

CHECKS		
INT.	DATE	REASON

F. A. U. RTE.	SECTION	COUNTY	TOTAL SHEETS	SHEET NO
6108	(70XIN & TS-1	LA SALLE	460	466
STA. 258+25.00	TO STA.			
FED. ROAD DIST. NO.	ILLINOIS	FED. AID PROJECT		

CONTRACT NO. 86603

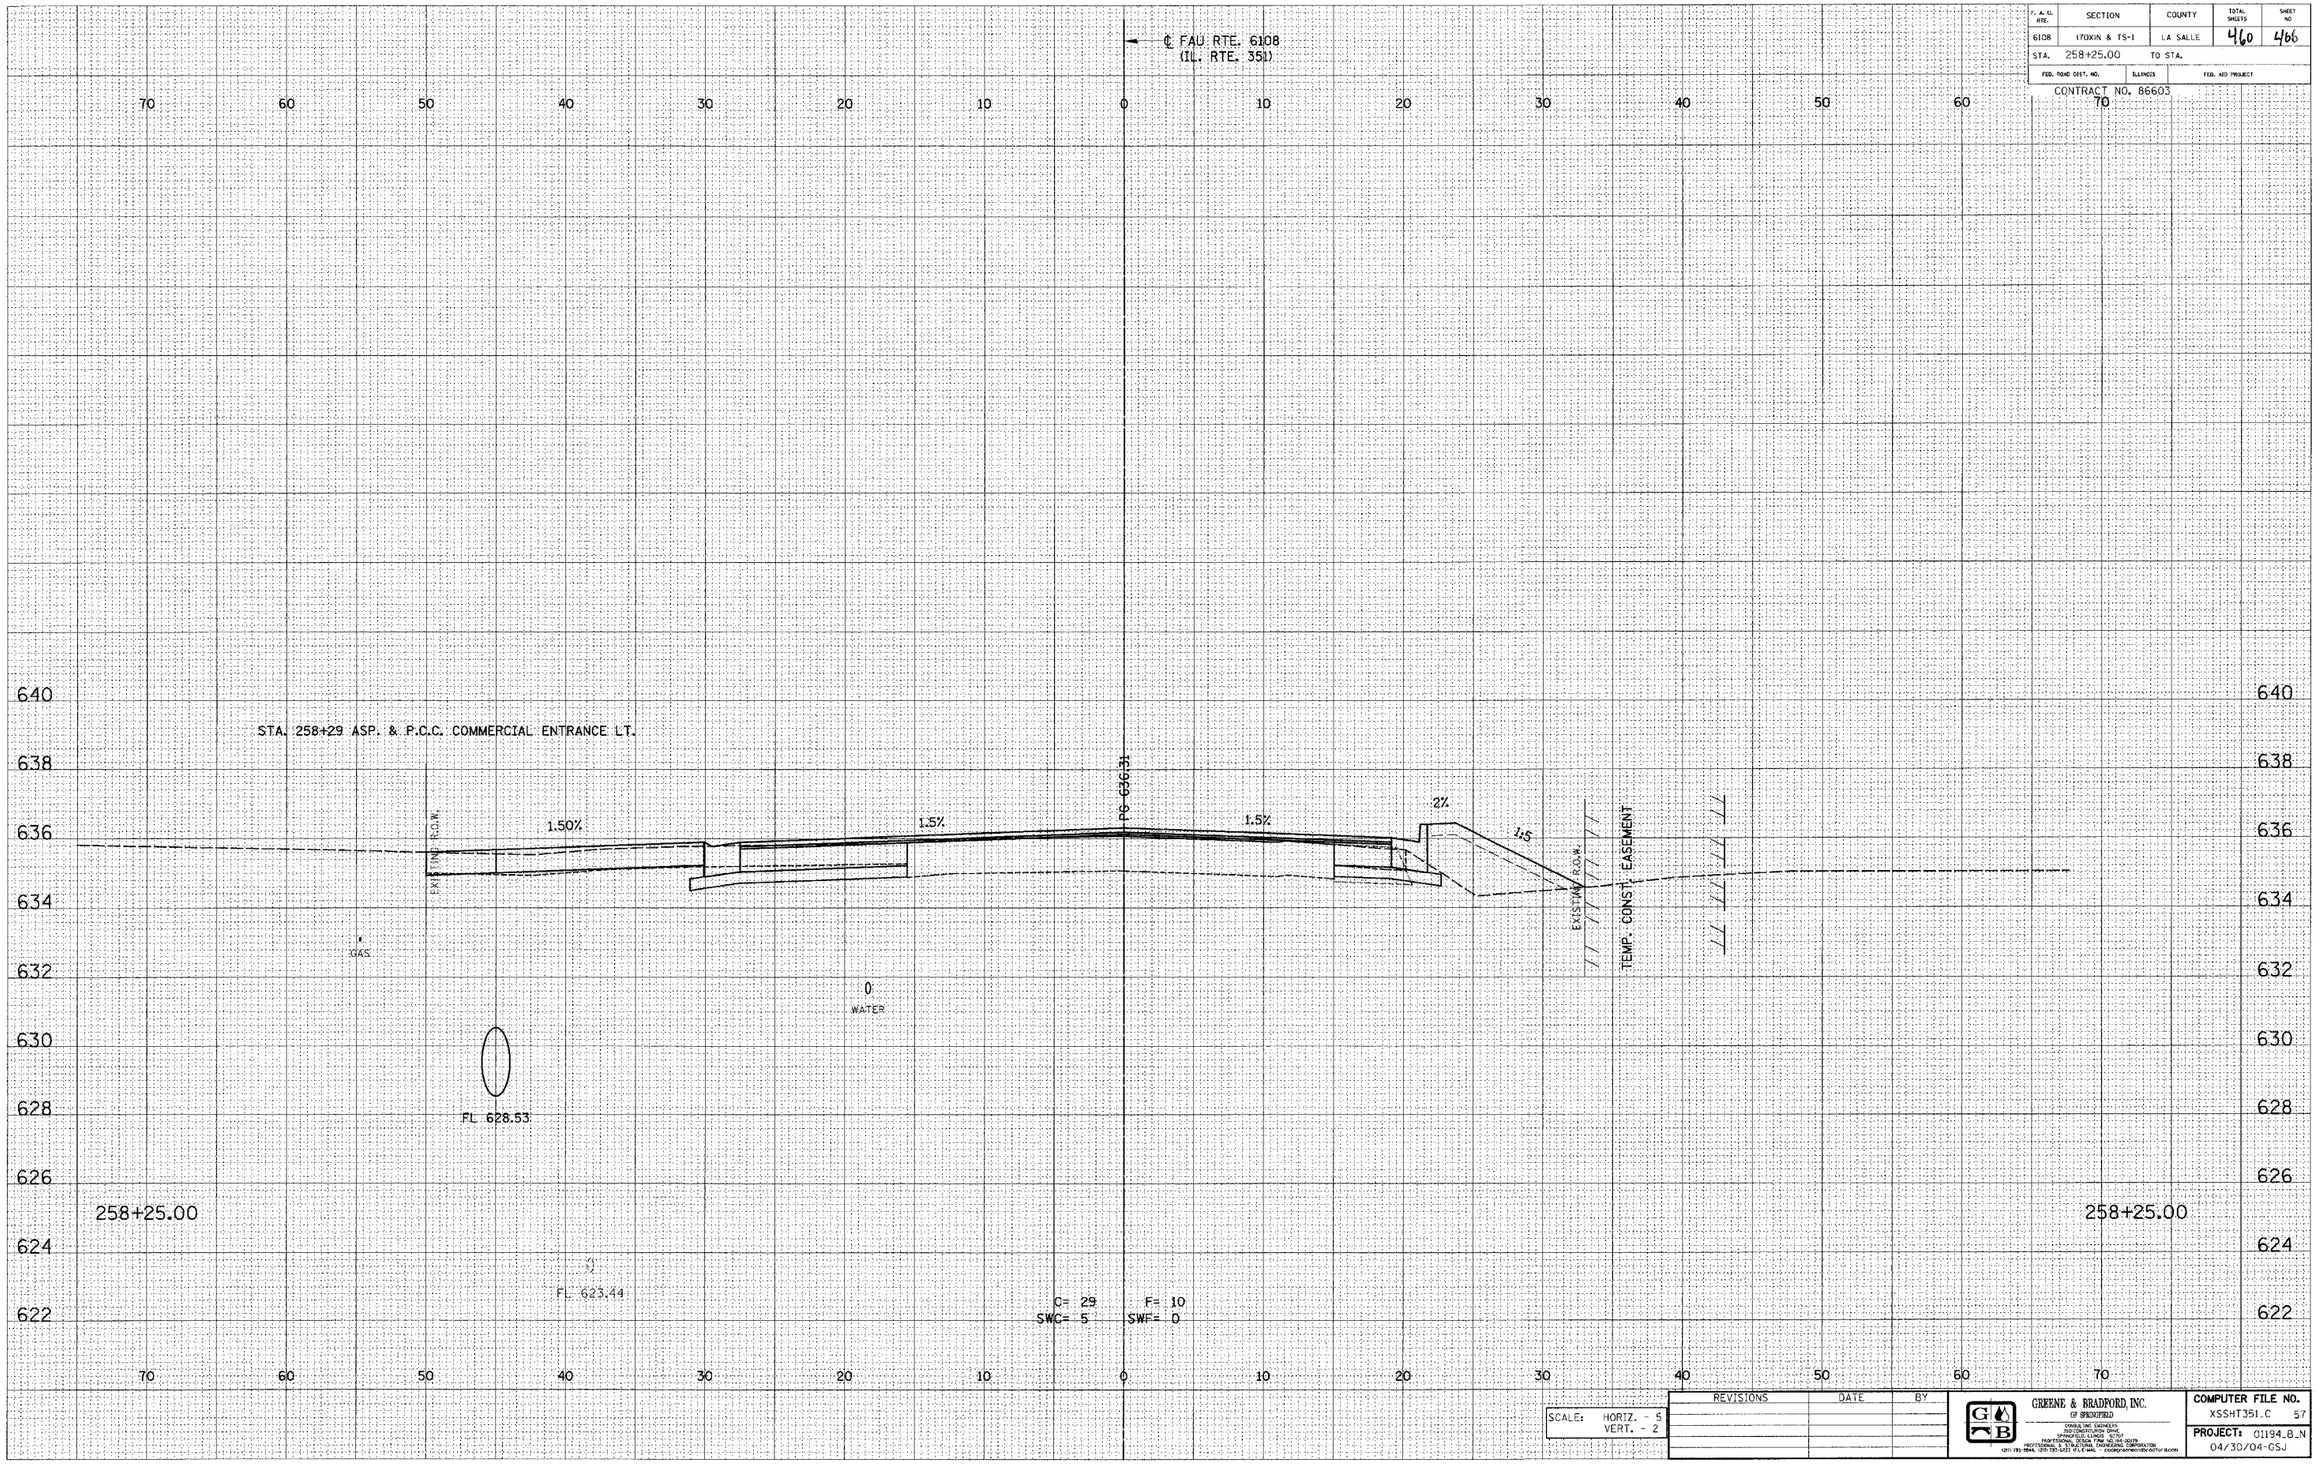

REVISIONS	DATE	BY

SCALE: HORIZ. - 5
VERT. - 2

GREENE & BRADFORD, INC.
OF SPRINGFIELD
CIVIL ENGINEERS
300 CONSTITUTION DRIVE
SPRINGFIELD, ILLINOIS 62707
PROFESSIONAL & STRUCTURAL ENGINEERING CORPORATION
(217) 793-1944, (217) 793-1631 FILE MAIL - COORD*GREENE-BRADFORD

COMPUTER FILE NO.
XSSHT351.C 57
PROJECT: 01194.8_N
04/30/04-GSJ

E-XSEC 1:1 8/25/98

FAU RTE. 6108 (IL. RTE. 351) LA SALLE CO.