DESIGN		
INT.	DATE	REASON

FINAL SURVEY	NOTE BOOK	NO.	BY	DATE
			SURVEYED	
			PLOTTED	
			CHECKED	
			AREAS	
			AREAS CHECKED	

PLOTS & CHECKS			
INT.	DATE	NO.	REASON

ORIGINAL SURVEY	NOTE BOOK	NO.	BY	DATE
			SURVEYED	
			PLOTTED	
			CHECKED	
			AREAS	
			AREAS CHECKED	

CHECKS		
INT.	DATE	REASON

F. A. RTE.	SECTION	COUNTY	TOTAL SHEETS	SHEET NO
6108	(70)(IN & TS-1	LA SALLE	460	419
STA. 262+00.00		TO STA. 262+30.70		
FED. ROAD DIST. NO.	ILLINOIS	FED. AID PROJECT		

CONTRACT NO. 86603

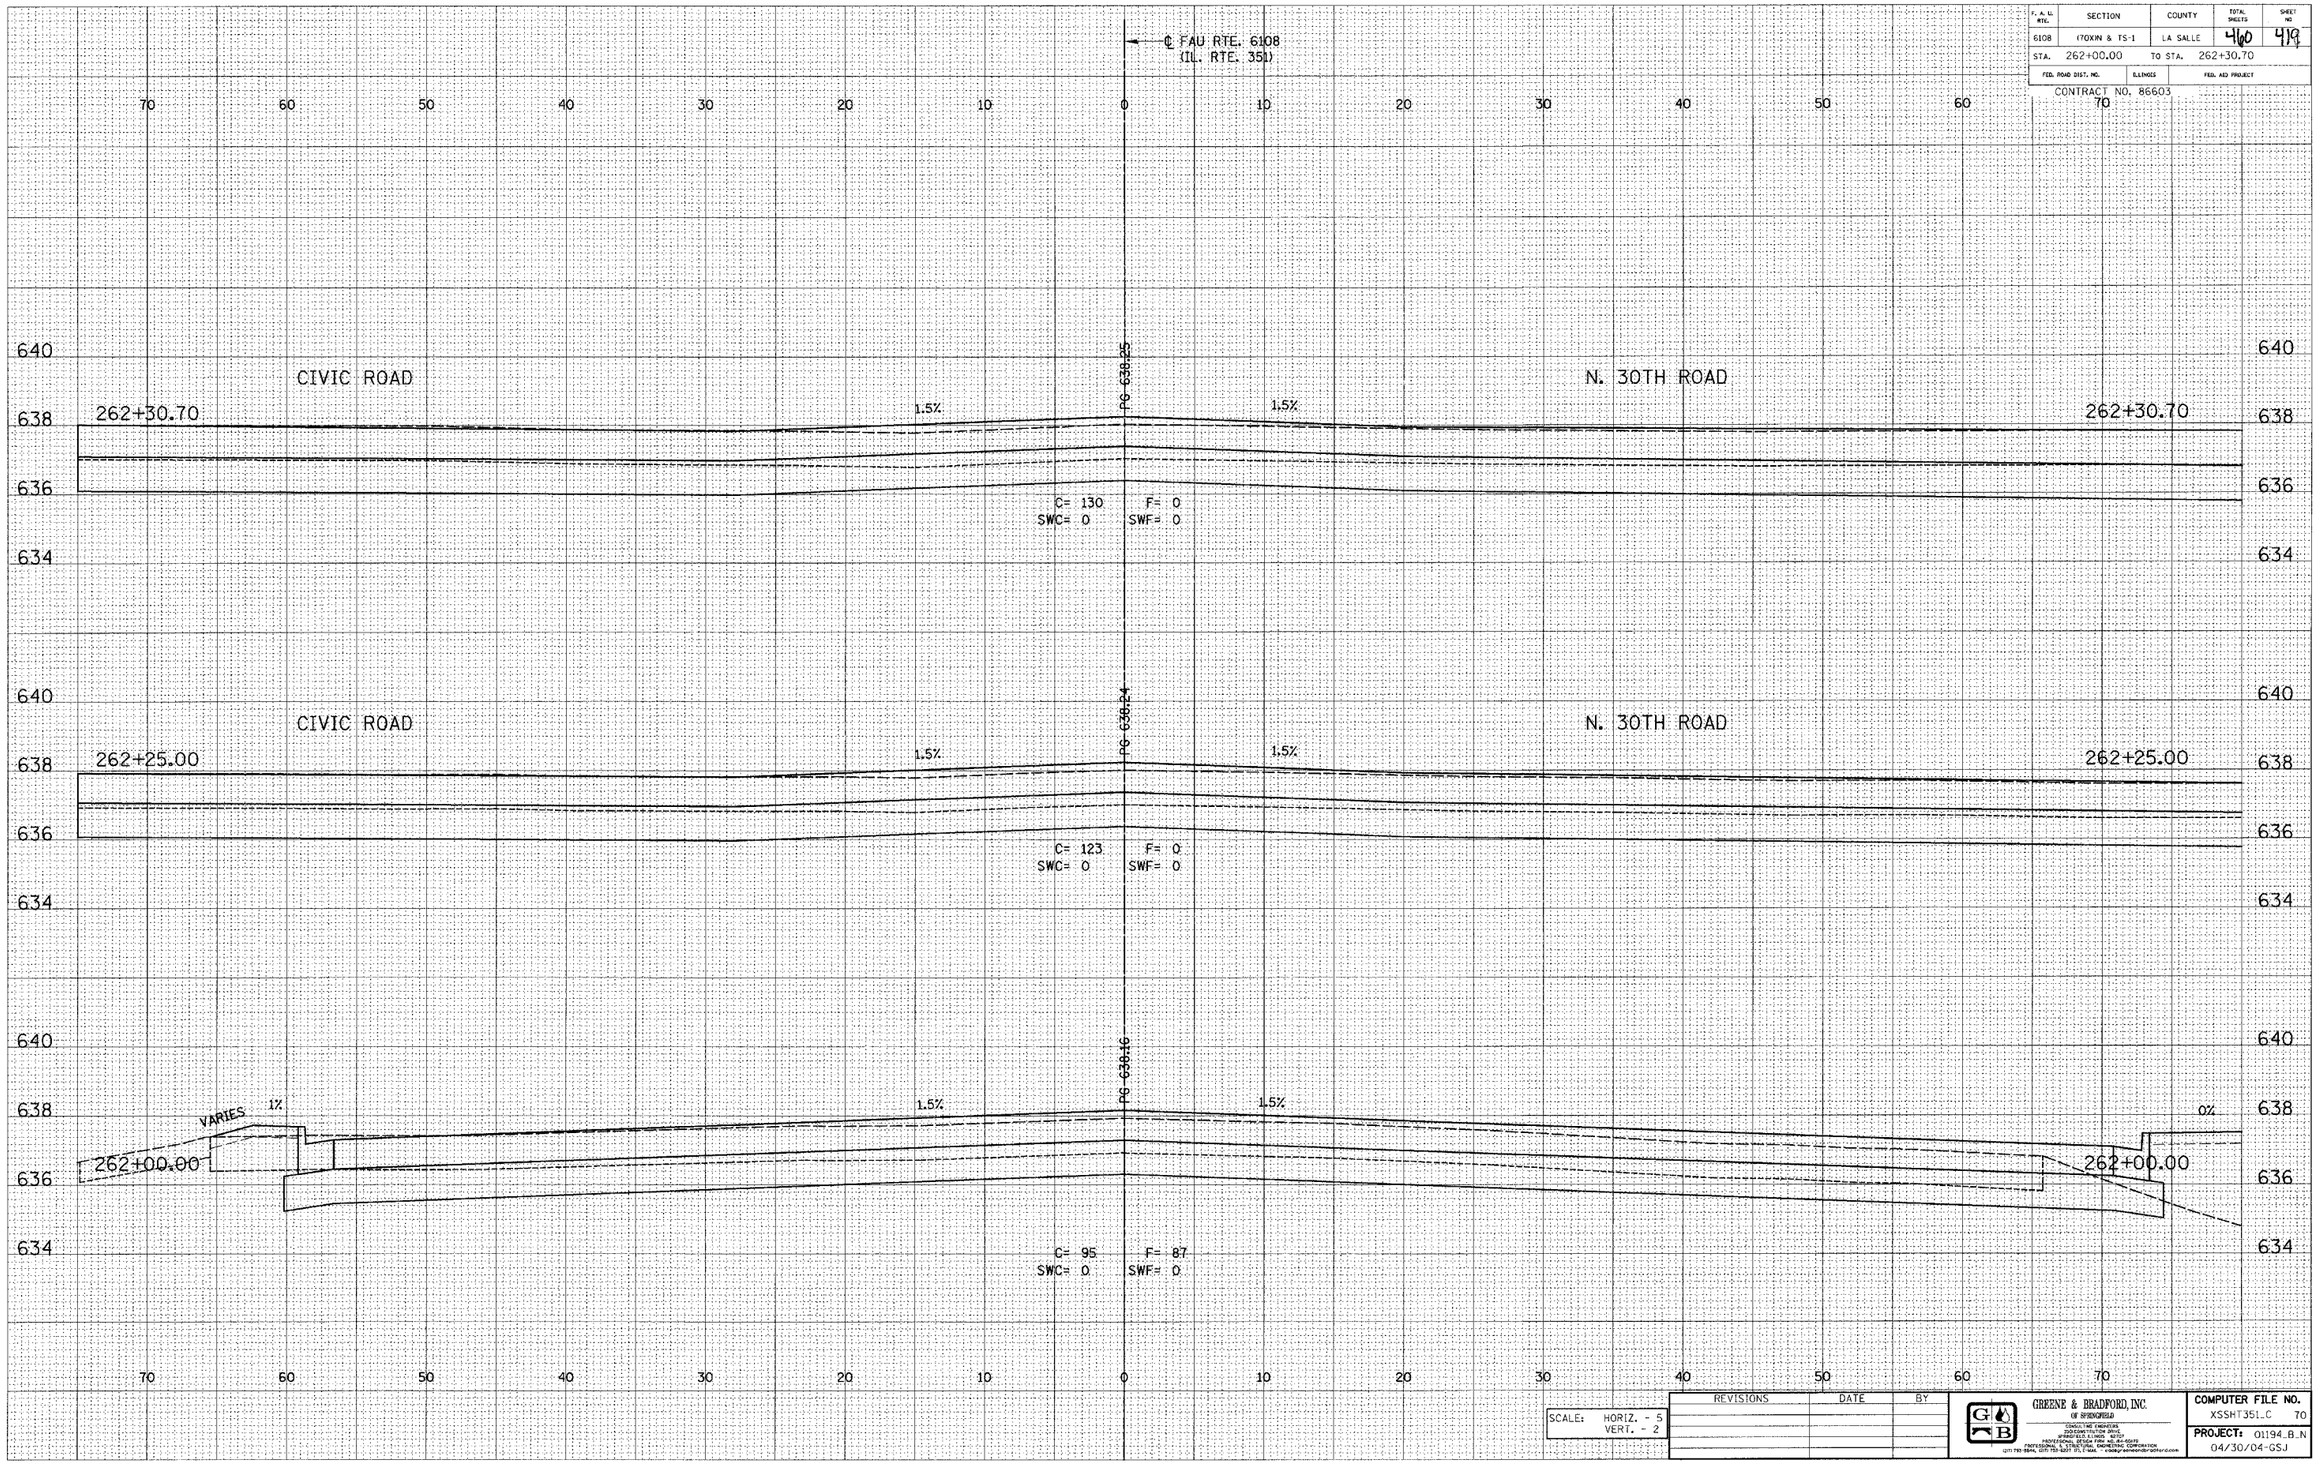

SCALE: HORIZ. - 5
VERT. - 2

REVISIONS	DATE	BY

GREENE & BRADFORD, INC.
OF SPRINGFIELD
CONSULTING ENGINEERS
2500 CONSTITUTION DRIVE
SPRINGFIELD, ILLINOIS 62704
PROFESSIONAL DESIGN FIRM NO. 184-000192
PROFESSIONAL & STRUCTURAL ENGINEERING CORPORATION
(217) 793-3924, (217) 793-3927 (FAX) E-MAIL - greene@greenebradford.com

COMPUTER FILE NO.
XSSHT351.C 70

PROJECT: 01194.B.N
04/30/04-GSJ

E-XSEC 1:1 8/25/98

FAU RTE. 6108 (IL. RTE. 351) LA SALLE CO.