DESIGN		
INT.	DATE	REASON

ORIGINAL SURVEY	BY	DATE
FINAL SURVEY	SURVEYED	
	PLOTTED	
	TEMPLATE	
	AREAS	
NOTE BOOK	AREAS CHECKED	
NO.		

PLOTS & CHECKS			
INT.	DATE	NO.	REASON

ORIGINAL SURVEY	BY	DATE
	SURVEYED	
	PLOTTED	
	TEMPLATE	
NOTE BOOK	AREAS	
NO.	AREAS CHECKED	

CHECKS		
INT.	DATE	REASON

F. A. Rt. No.	SECTION	COUNTY	TOTAL SHEETS	SHEET NO
6108	(TOXIN & TS-1)	LA SALLE	460	423
STA. 48+00.00	TO STA. 48+25.00			
FED. ROAD DIST. NO.	ILLINOIS	FED. AID PROJECT		

CONTRACT NO. 86603

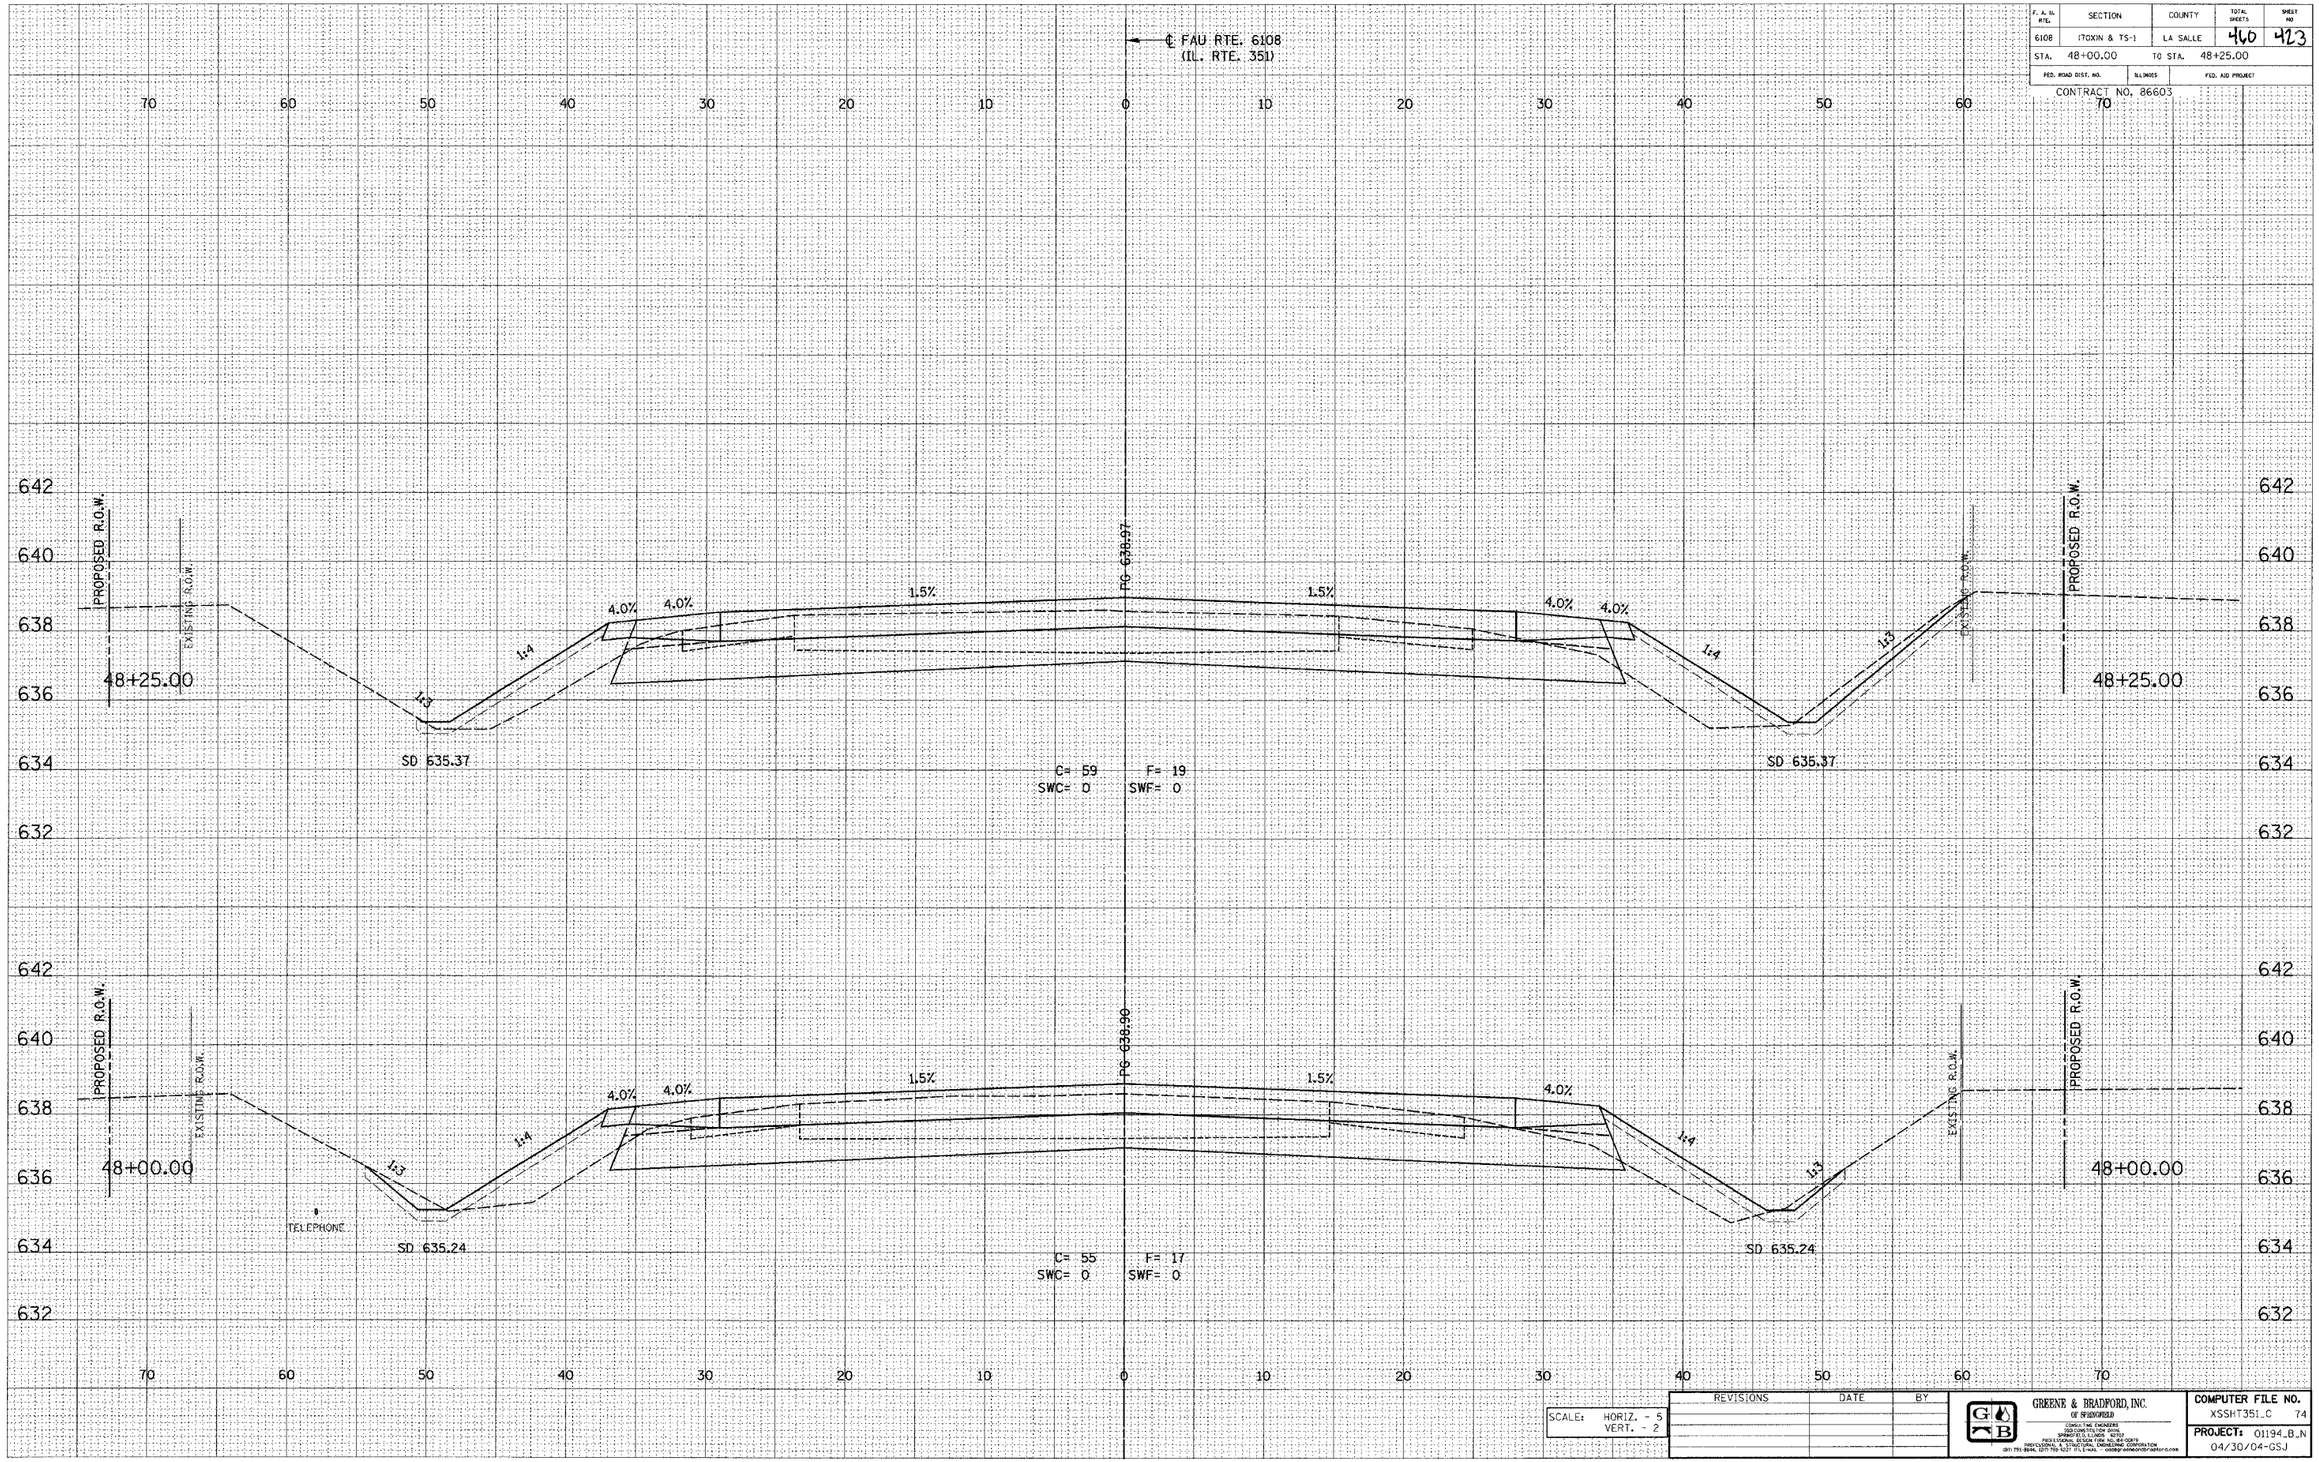

REVISIONS	DATE	BY

SCALE: HORIZ. - 5
VERT. - 2

GREENE & BRADFORD, INC.
OF SPRINGFIELD
CONSULTING ENGINEERS
300 CONSTITUTION DRIVE,
SPRINGFIELD, ILLINOIS 62703
PROFESSIONAL DESIGN FIRM NO. 184-000772
PROFESSIONAL & STRUCTURAL ENGINEERING CORPORATION
(217) 793-3924, (217) 793-3927 (FAX), e-mail: design@greenebradford.com

COMPUTER FILE NO.
XSSHT351_C 74

PROJECT: 01194_B_N
04/30/04-GSJ

E-XSEC 1:1 8/25/98

FAU RTE. 6108 (IL. RTE. 351) LA SALLE CO.